12069

SUBDIVISION "A"

MEDFORD MUNICIPAL AIRPORT (UNRECORDED)

PRIVATE HANGAR & SHOP AREA

LOCATED IN SECTION 12, TOWNSHIP 37 SOUTH, RANGE 2 WEST, (W.M.)
& IN SECTION 1, TOWNSHIP 37 SOUTH, RANGE 1 WEST, (W.M.)
JACKSON COUNTY, OREGON

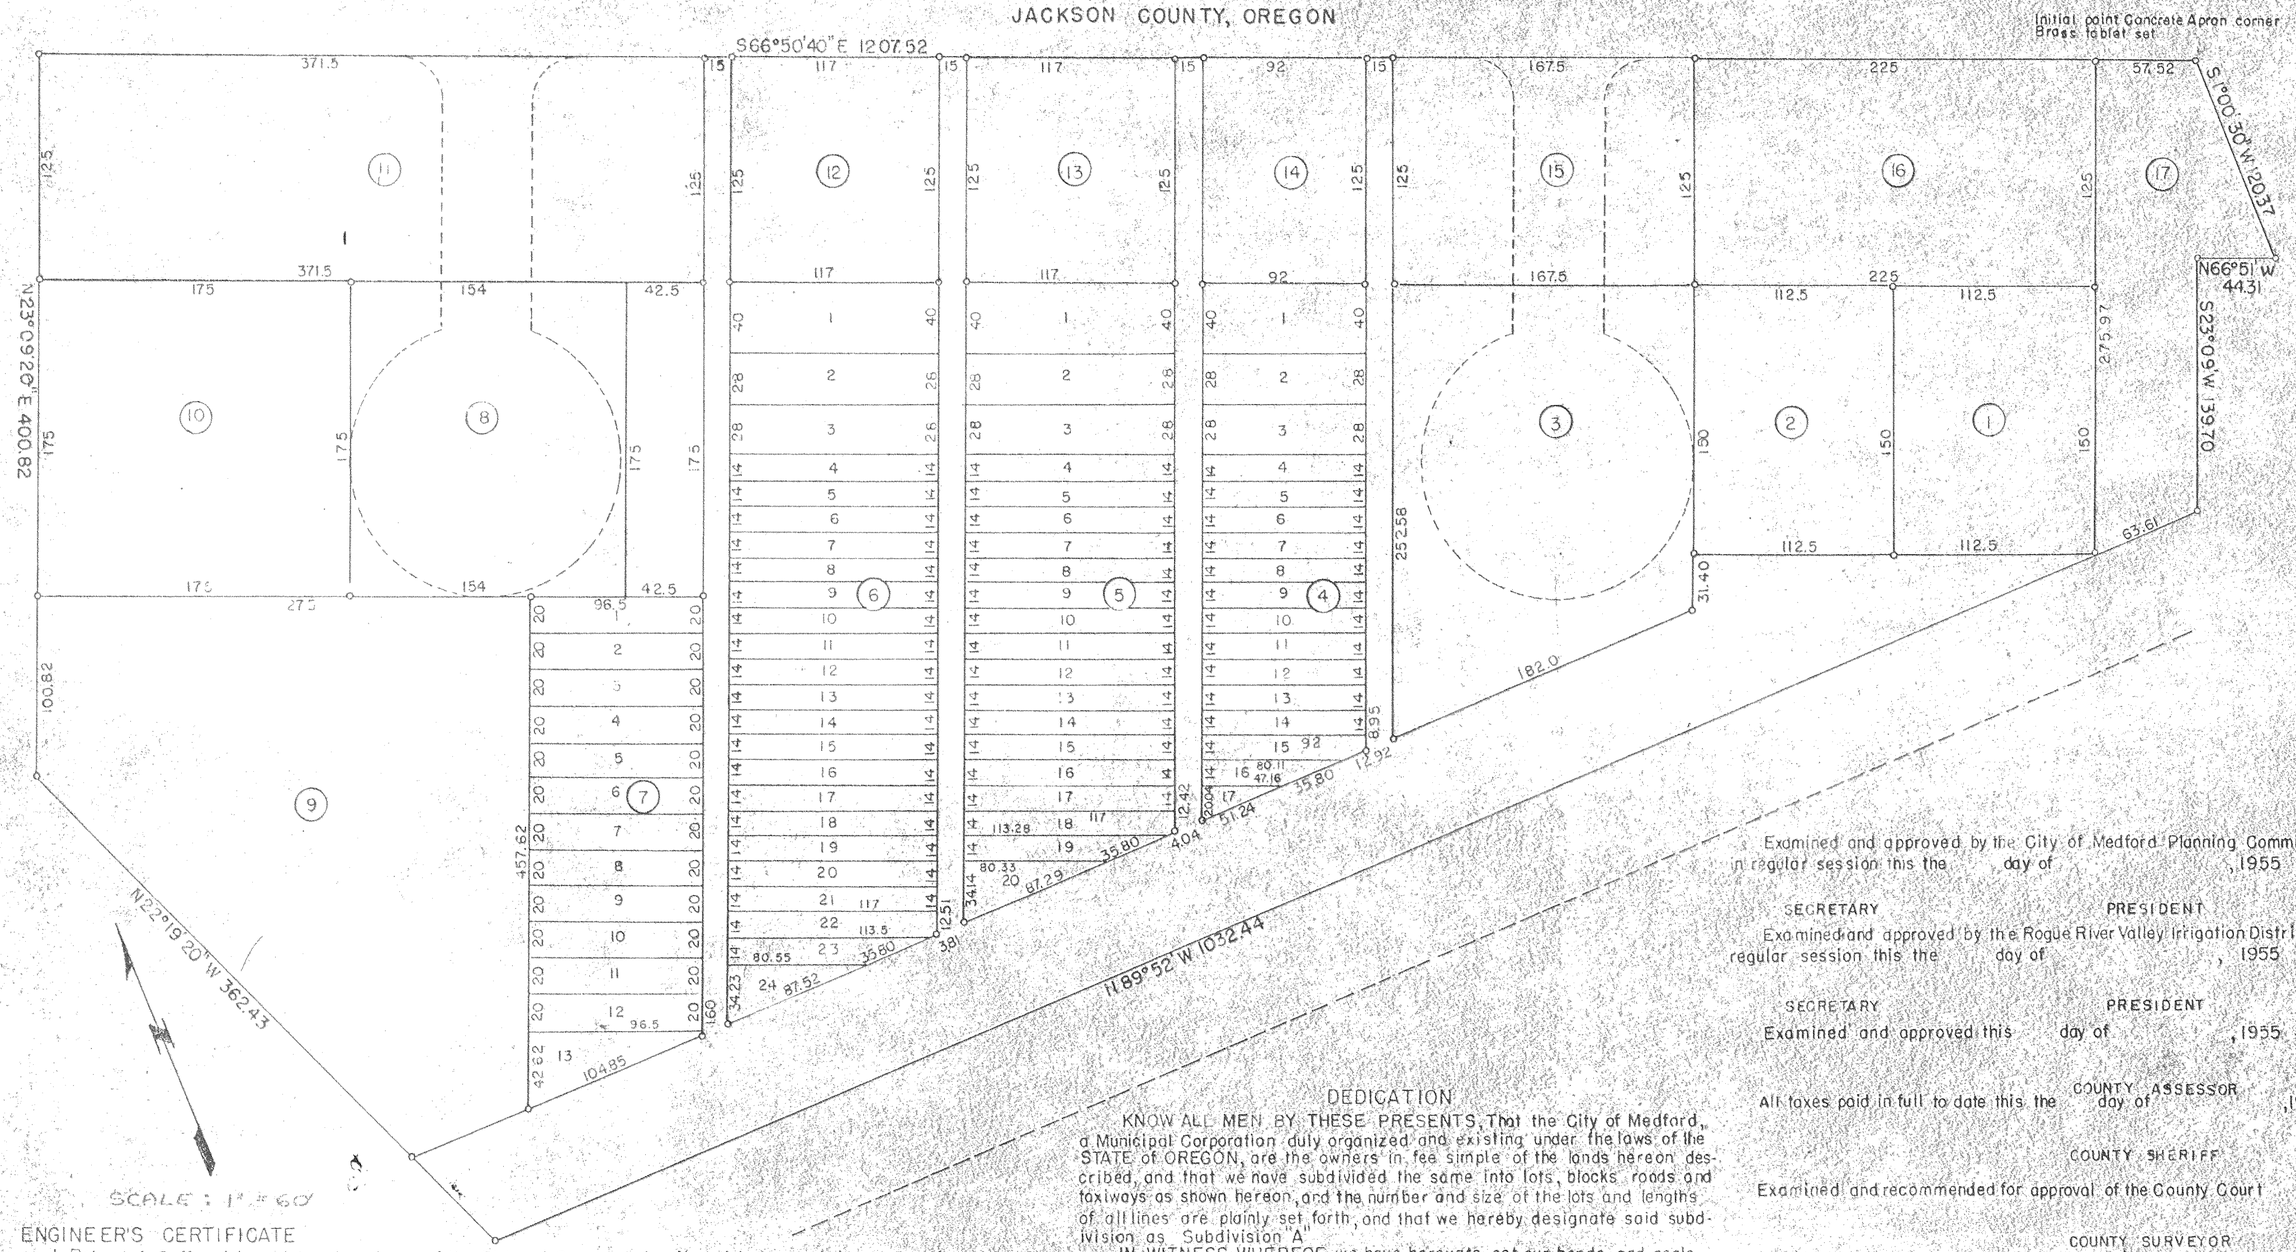

ENGINEER'S CERTIFICATE

I, Robert A. Duff, a duly registered engineer of the State of Oregon, being first duly sworn, do hereby certify that I have correctly surveyed and marked with proper monuments as provided by law the tract of land hereon shown and the said plat is a correct representation of the same. The following is an accurate description of the boundary lines:

Beginning at a brass plate monument set in the northwest corner of the concrete apron, said point of beginning being North 1213.95 feet and East 46.23 feet from the 1/4 section corner on the east line of Section 12, Township 37 South, Range 2 West, (W.M.) Jackson County, Oregon; thence S1°00'30"W 120.37 feet; thence N66°51'W 44.31 feet; thence S23°09'W 139.70 feet; thence N89°52'W 1032.44 feet, thence N22°19'20"W 362.43 feet, thence N23°09'20"E 400.82 feet, thence S66°50'40"E 1207.52 feet to the point of beginning.

ENGINEER

Subscribed and sworn to before me this day of ,195

NOTARY PUBLIC FOR OREGON

My commission expires the day of ,19

DEDICATION

KNOW ALL MEN BY THESE PRESENTS, That the City of Medford, a Municipal Corporation duly organized and existing under the laws of the STATE of OREGON, are the owners in fee simple of the lands hereon described, and that we have subdivided the same into lots, blocks roads and taxiways as shown hereon, and the number and size of the lots and lengths of all lines are plainly set forth, and that we hereby designate said subdivision as Subdivision "A"

IN WITNESS WHEREOF we have hereunto set our hands and seals this day of ,1955

WITNESS SEAL

WITNESS SEAL

STATE OF OREGON } s.s.
COUNTY OF JACKSON }

A.D. 1955

Personally appeared the above named officials of the City of Medford, Oregon, Earl M. Miller, Mayor and Neva Samuels, Recorder, to me personally known to be the above named, and executed the above instrument and who acknowledged to me that they did the same freely and voluntarily.

NOTARY PUBLIC FOR OREGON

My commission expires the day of ,19

Examined and approved by the City of Medford Planning Commission in regular session this the day of ,1955

SECRETARY PRESIDENT

Examined and approved by the Rogue River Valley Irrigation District in regular session this the day of , 1955

SECRETARY PRESIDENT

Examined and approved this day of ,1955

COUNTY ASSESSOR

All taxes paid in full to date this the day of ,1955

COUNTY SHERIFF

Examined and recommended for approval of the County Court

COUNTY SURVEYOR

For order of the County Court approving this plat see Volume Page , of County Commissioners' Journal of Proceedings

COUNTY CLERK

Filed for record this day of ,19 , at o'clock M. and recorded in Volume of plats at Page of records of Jackson County, Oregon.

COUNTY RECORDER

UNRECORDED SUBD

37-2W 12 A

12069