15680

Map of Survey

Located in the northeast quarter of Section 29, Township 37 South, Range 1 West of the Willamette Meridian, Jackson County, Oregon.
for

Bob and Judy Methvin

1152 Brookdale Avenue
Medford, Oregon 97504

* * RECEIVED * *
Date 3-4-98 By
This survey Consists of:
1 sheet(s) Map
0 page(s) Narrative
JACKSON COUNTY SURVEYOR

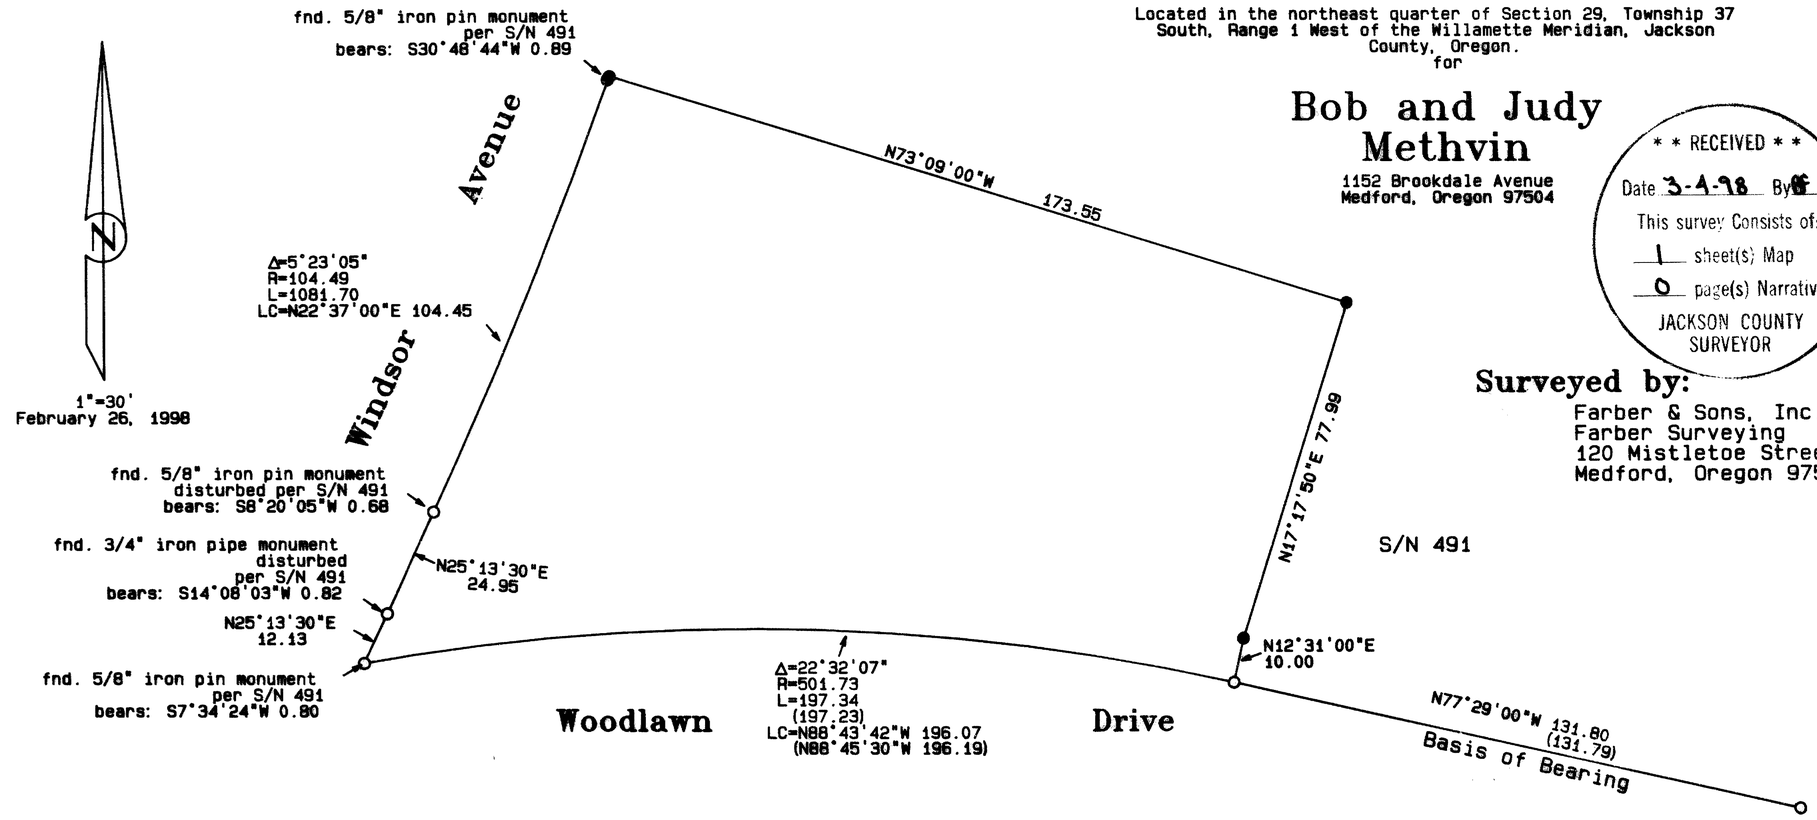

Surveyed by:

Farber & Sons, Inc.
Farber Surveying
120 Mistletoe Street
Medford, Oregon 97501

Legend:

S/N is filed survey number at the Jackson County Surveyor's Office, Oregon.
Basis of Bearing is the north line of Woodlawn Drive per S/N 491 as shown hereon.
( ) is record data per S/N 491

○ found monument per S/N 491 or as indicated

● set 5/8 by 30 inch iron pin monument with yellow plastic cap marked "FARBER PLS 2189".

SURVEY NARRATIVE
TO COMPLY WITH O.R.S. 209.250

Purpose: To survey and monument that tract described in Instrument No. 96-35971 of the Official Records of Jackson County, Oregon.

Procedure: Utilizing a Nikon total station and SDR-33 data collector I tie the found monuments in a closed traverse. I calculate the deed record data, set the property corners and reference the found monumentation as shown.

REGISTERED PROFESSIONAL LAND SURVEYOR
OREGON
JULY 24, 1985
HERBERT A. FARBER
2189
RENEWAL DATE 12-31-99

37-1W-29AC Tax Lot 900

15680