17012

MAP OF SURVEY

LOCATED IN
SOUTHWEST QUARTER OF SECTION 30,
TOWNSHIP 35 SOUTH, RANGE 2 WEST,
WILLAMETTE MERIDIAN JACKSON COUNTY, OREGON

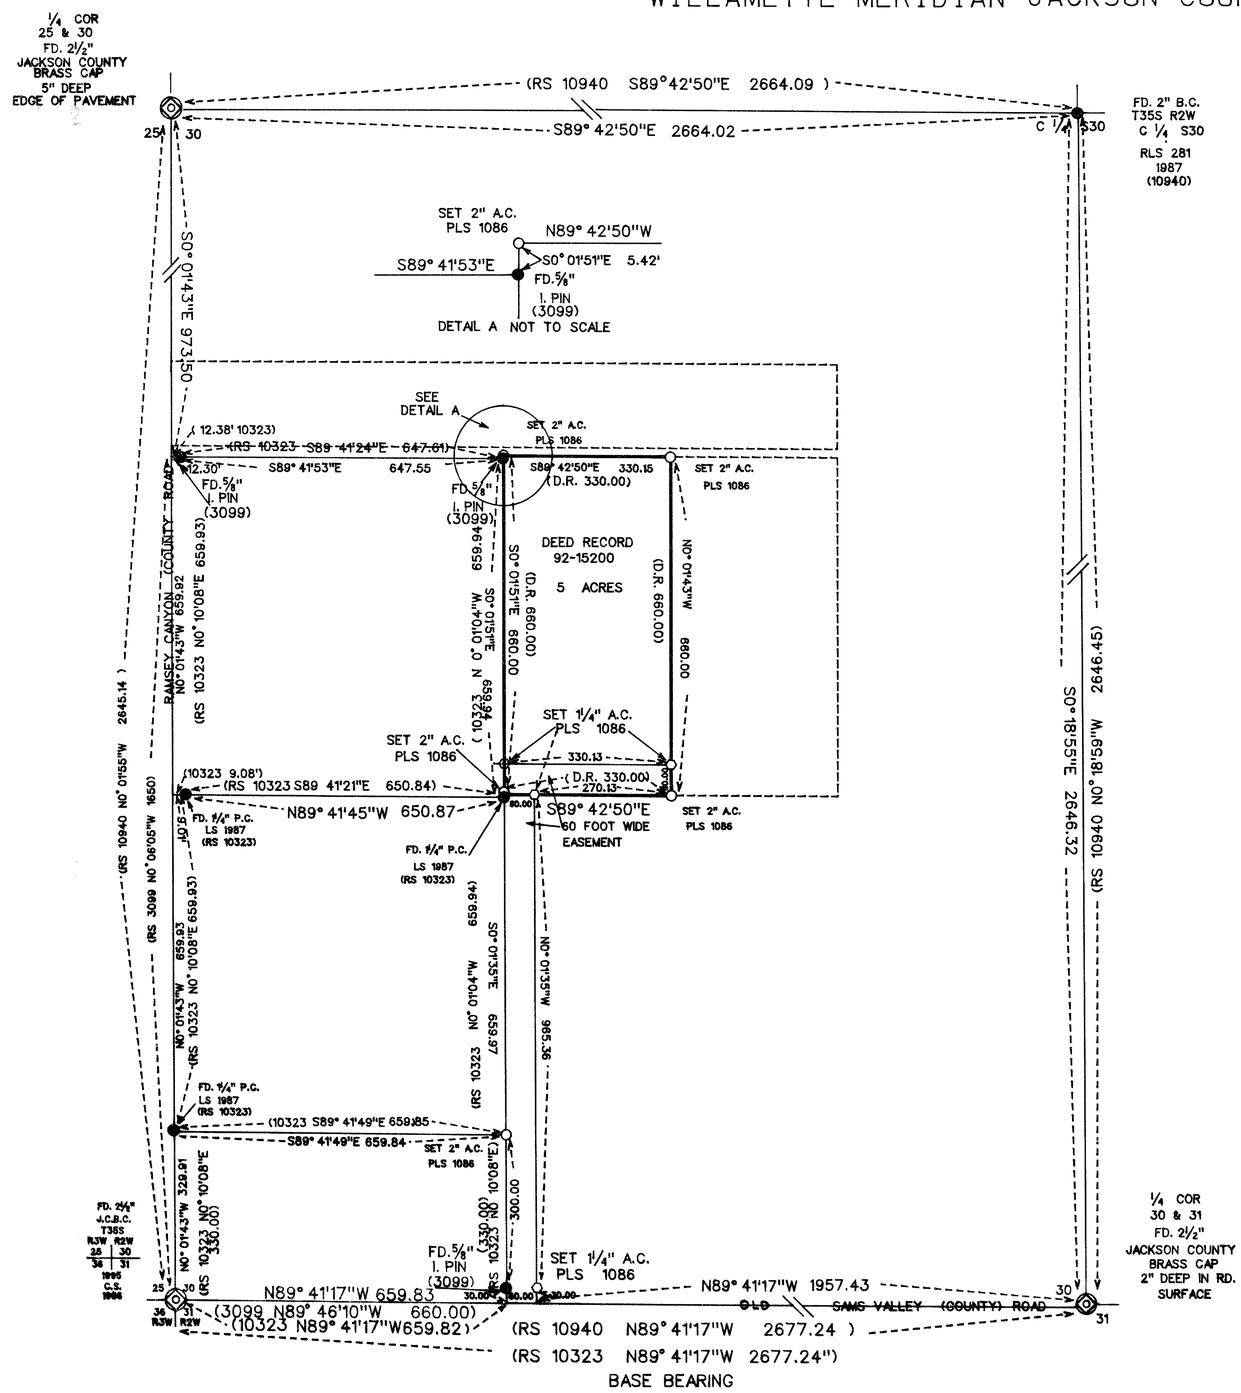

Tax LoT 35-2W-30 (1202)

SURVEY FOR

SIG MILKOWSKI
195 COUNTRY LN.
GOLD HILL, OR
97525

LEGEND

- ● FOUND MONUMENT PER SURVEY No. AS INDICATED
- ◎ FOUND JACKSON COUNTY SURVEYOR MONUMENT
- o SET 5/8" BY 30" IRON PIN WITH ALUM. CAP MARKED PLS 1086 AS NOTED

( ) RECORD DATA

— LINES MARKED AND POSTED THIS SURVEY

N

SCALE

1" = 200'

DATE

JULY 26, 2001

BASIS OF BEARING

RECORDED SURVEY No. 10323

SURVEY BY

RAMBO SURVEYING
ARTHUR R. RAMBO
735 VISTA PARK DRIVE
EAGLE POINT, OREGON
97524

REGISTERED PROFESSIONAL LAND SURVEYOR
Arthur R. Rambo
OREGON
JULY 30, 1976
ARTHUR R RAMBO
NO 1086
REGISTRATION EXPIRES DECEMBER 31, 2002

** RECEIVED **
Date 7-30-01 By AB
This survey Consists of:
1 sheet(s) Map
1 page(s) Narrative
JACKSON COUNTY SURVEYOR

17012