17210

SURVEY FOR:
C-2 Cattle Company
18495 Highway 140
Eagle Point, OR. 97524

LOCATION:
S.E. 1/4 of Section 33,
T.36S.,R.2E., W.M.,
Jackson County, Oregon

SURVEY BY:
Kaiser Surveying
19440 Highway 62
Eagle Point, OR. 97524

DATE:
February 18, 2002

REGISTERED
PROFESSIONAL
LAND SURVEYOR
G. D. K
OREGON
JULY 16, 1967
GARY D. KAISER
No. 803
EXP. 6-30-03

** RECEIVED **
Date 2-19-02 By
This survey Consists of:
1 sheet(s) Map
0 page(s) Narrative
JACKSON COUNTY
SURVEYOR

SCALE: 1" = 200'

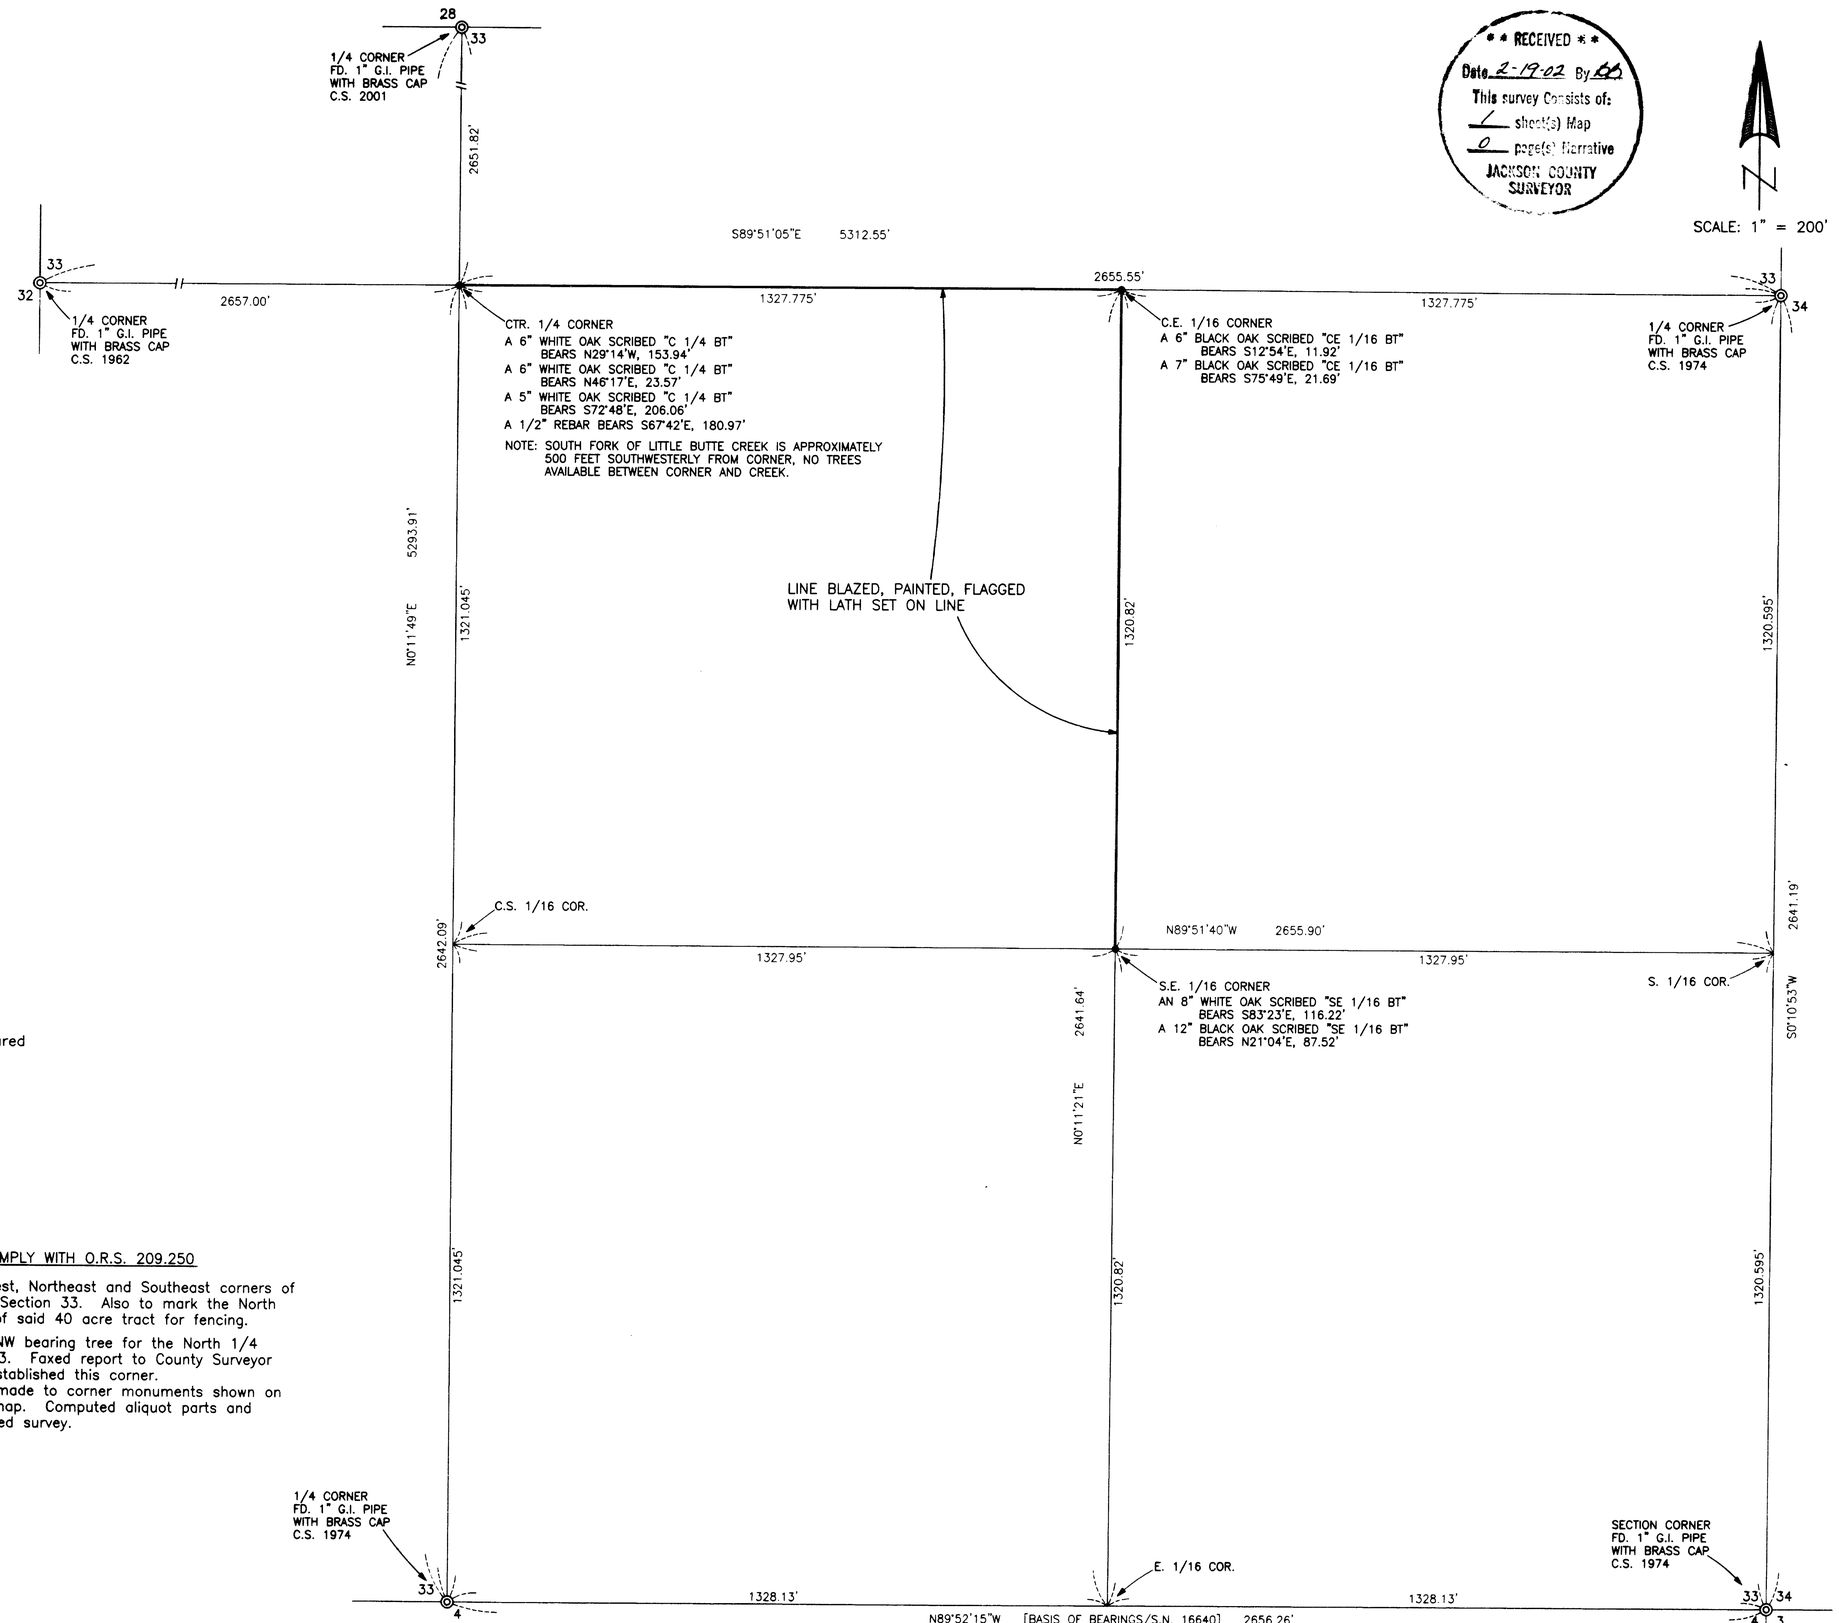

LEGEND

◎ = Found Gov't Corner as Indicated

• = Set 5/8" x 30" Rebar with Plastic Cap marked "KAISER RLS 803"

S.N. = Filed Survey Number County Surveyors Office

NOTE: New Bearing Trees measured to center of trees.

SURVEY NARRATIVE TO COMPLY WITH O.R.S. 209.250

PURPOSE: Monument the Northwest, Northeast and Southeast corners of the NW1/4 SE1/4 of Section 33. Also to mark the North and East Boundaries of said 40 acre tract for fencing.

PROCEDURE: Found the original NW bearing tree for the North 1/4 corner of Section 33. Faxed report to County Surveyor who promptly Re-Established this corner.
Field ties were made to corner monuments shown on the accompanying map. Computed aliquot parts and performed the desired survey.

T.L. No. 362E 33 - 100

17210