18439

MAP of SURVEY

located in

the Southwest One/Quarter of Section 36
Township 35 South of Range 3 West
of the Willamette Base and Meridian in
JACKSON COUNTY OREGON

for

Bruce and Alice Matheny

460 & 461 Sams Creek Road
Gold Hill, Oregon 97525

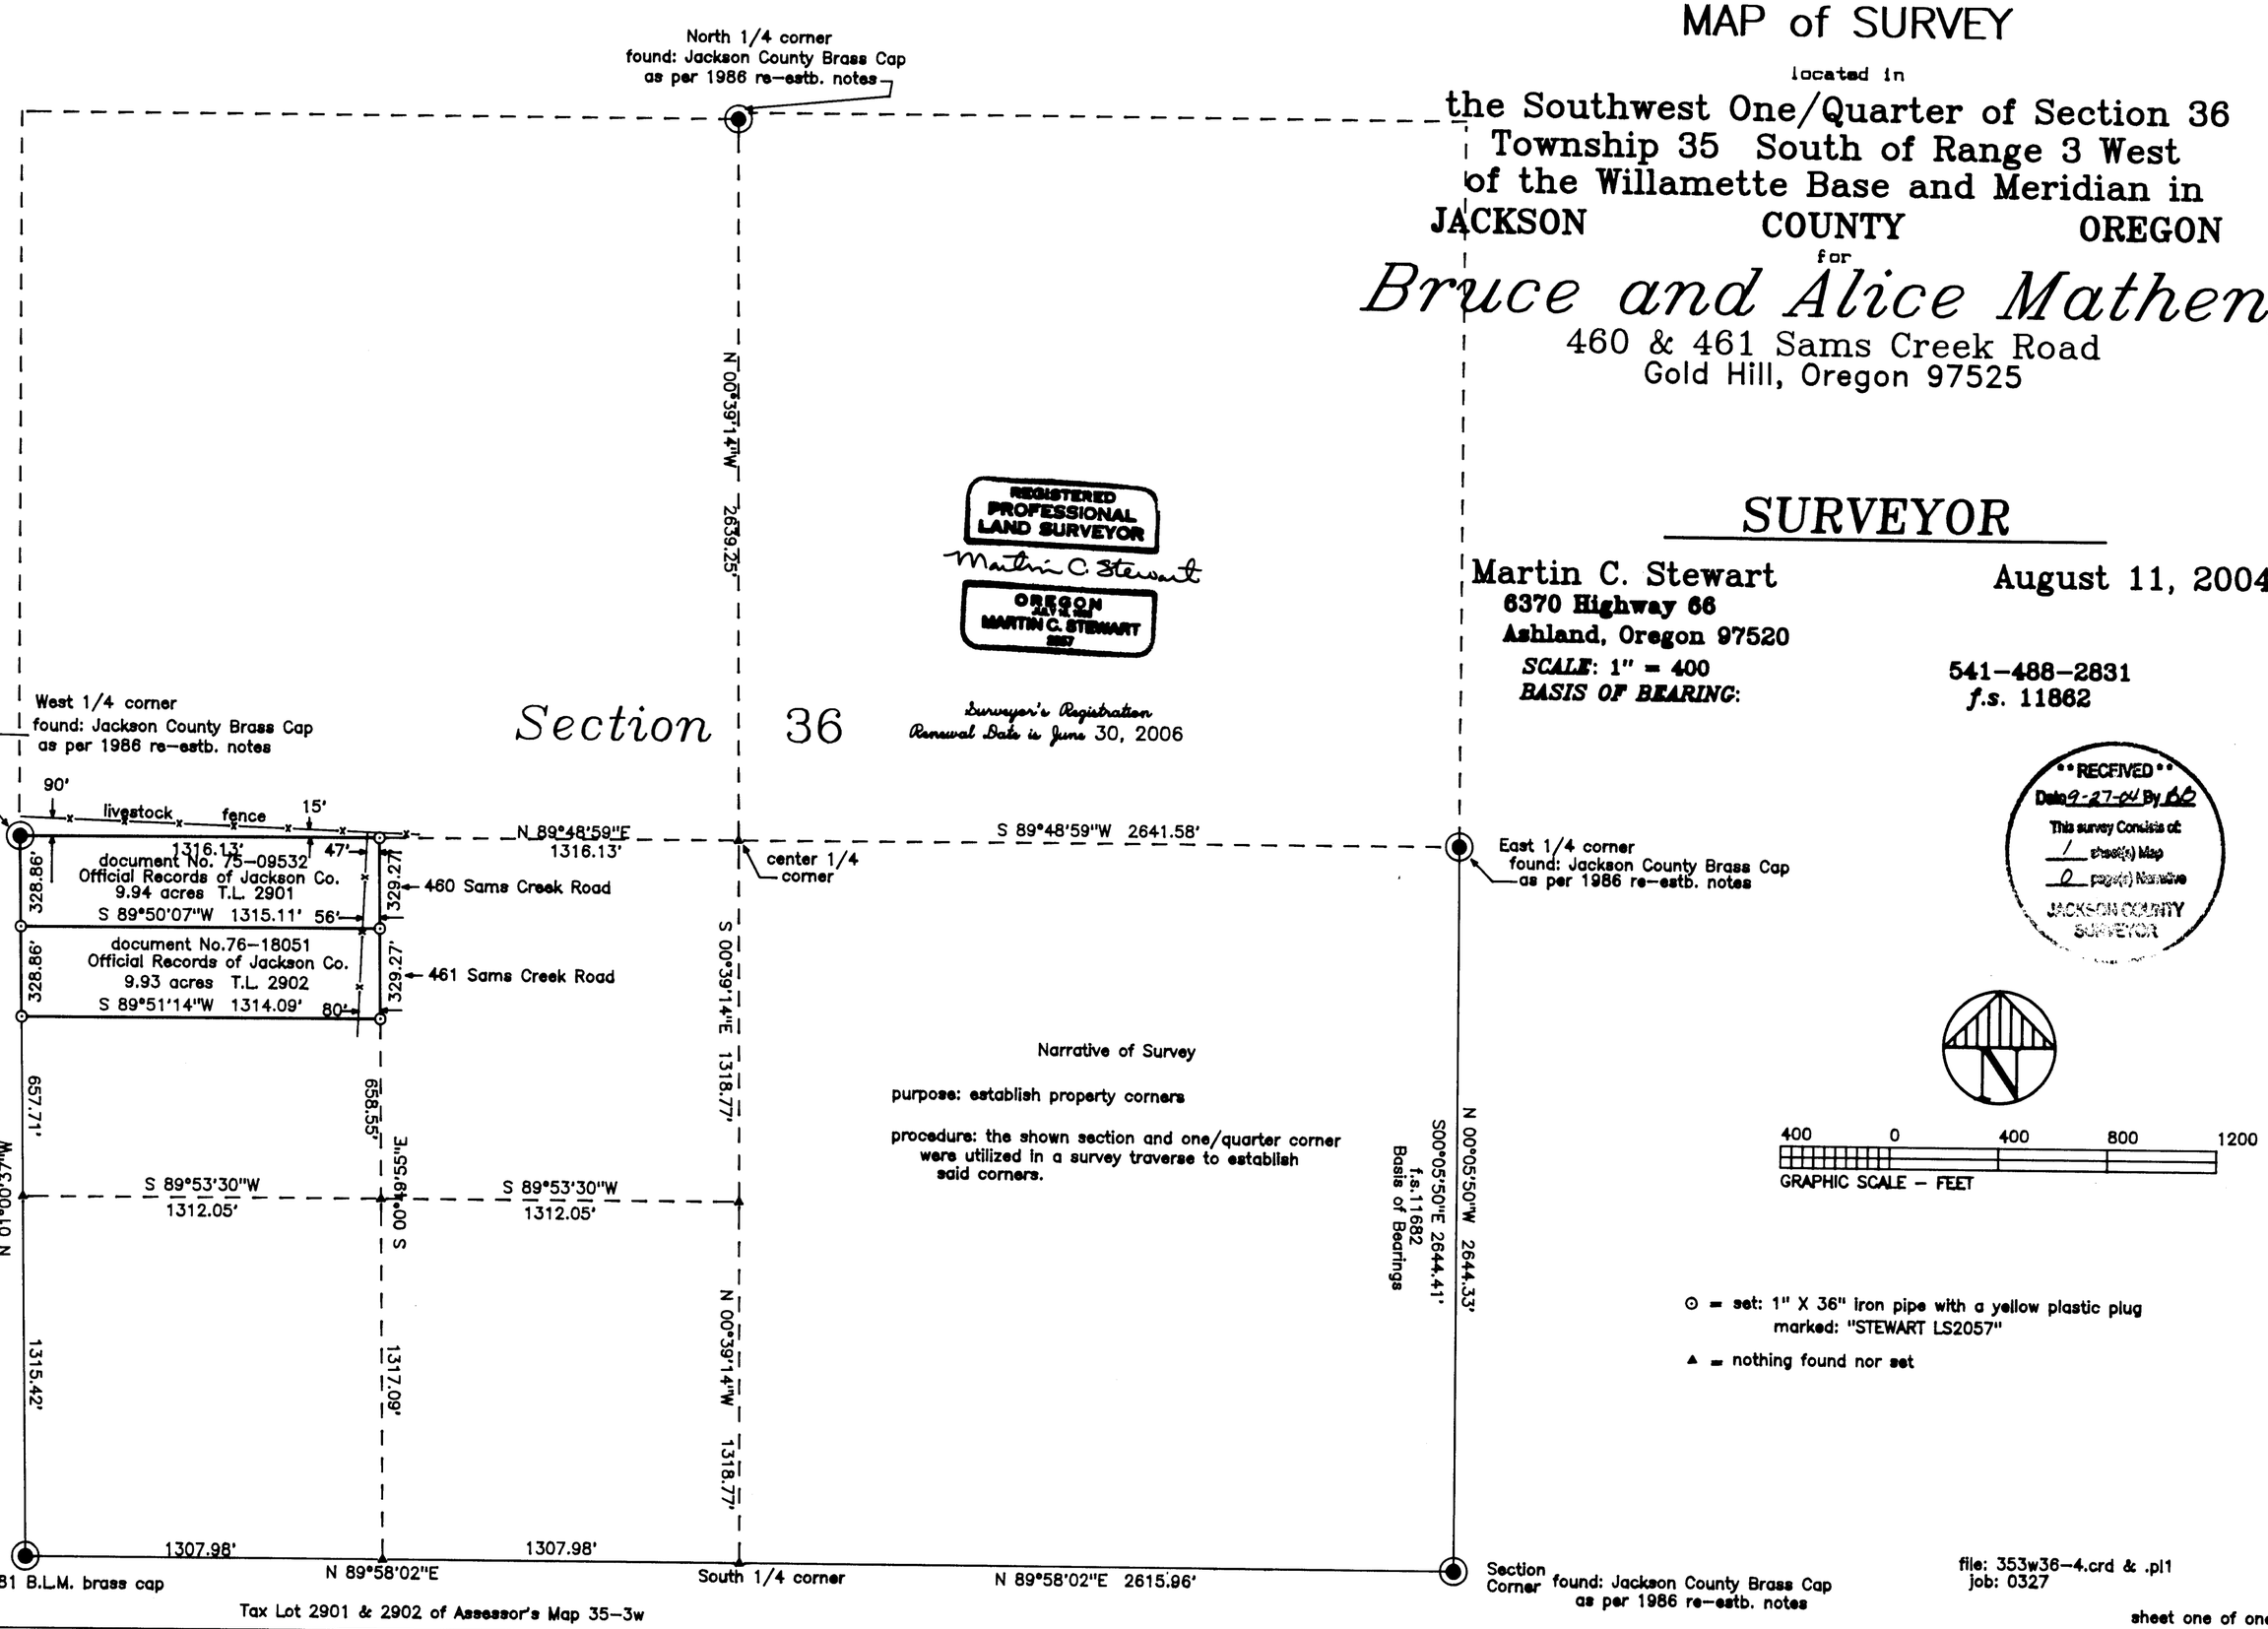

SURVEYOR

Martin C. Stewart
6370 Highway 66
Ashland, Oregon 97520
541-488-2831
f.s. 11862

August 11, 2004

SCALE: 1" = 400
BASIS OF BEARING:

RECEIVED
Date 9-27-04 By BC
This survey Consists of:
1 sheet(s) Map
0 page(s) Narrative
JACKSON COUNTY SURVEYOR

file: 353w36-4.crd & .pl1
job: 0327

sheet one of one

18439