19836

MAP OF SURVEY

LOCATED IN
SECTION 21,
TOWNSHIP 33 SOUTH, RANGE 4 WEST,
WILLAMETTE MERIDIAN,
JACKSON COUNTY, OREGON

** RECEIVED **
Date 11-21-07 By BB
This survey Consists of:
1 sheet(s) Map
0 page(s) Narrative
JACKSON COUNTY SURVEYOR

SURVEY FOR:
MERIWETHER
SOUTHERN OREGON
LAND & TIMBER

SURVEY BY:
SMITH SURVEYING
LLOYD "BUTCH" SMITH
7050 HIGHWAY 140
EAGLE POINT, OREGON 97524
(541) 826-2509

NOVEMBER 2007

SCALE: 1" = 500'

BEARING TREES SET:
(BEARINGS AND DISTANCES TO CENTER OF TREE AT DBH)

CE 1/16 CORNER:
9" DBH DF BEARS S66.5°W, 17.5 FEET
SCRIBED "S21 CE1/16 BT"
6" DBH DF BEARS N36.5°E, 15.8 FEET
SCRIBED "S21 CE1/16 BT"
24" DBH IC WITH BLM REF TAG OF UNKNOWN ORIGINS
BEARS N20°E, 12.0 FEET

C-N-N-SE 1/256 CORNER:
8" DBH IC BEARS N35.5°W, 6.8 FEET
SCRIBED "S21 CNNSE1/256 BT"
7" DBH IC BEARS S14.5°W, 14.4 FEET
SCRIBED "S21 CNNSE1/256 BT"
CORNER AT BASE OF A 8" DIA IC STUMP
ON THE NORTH SIDE.

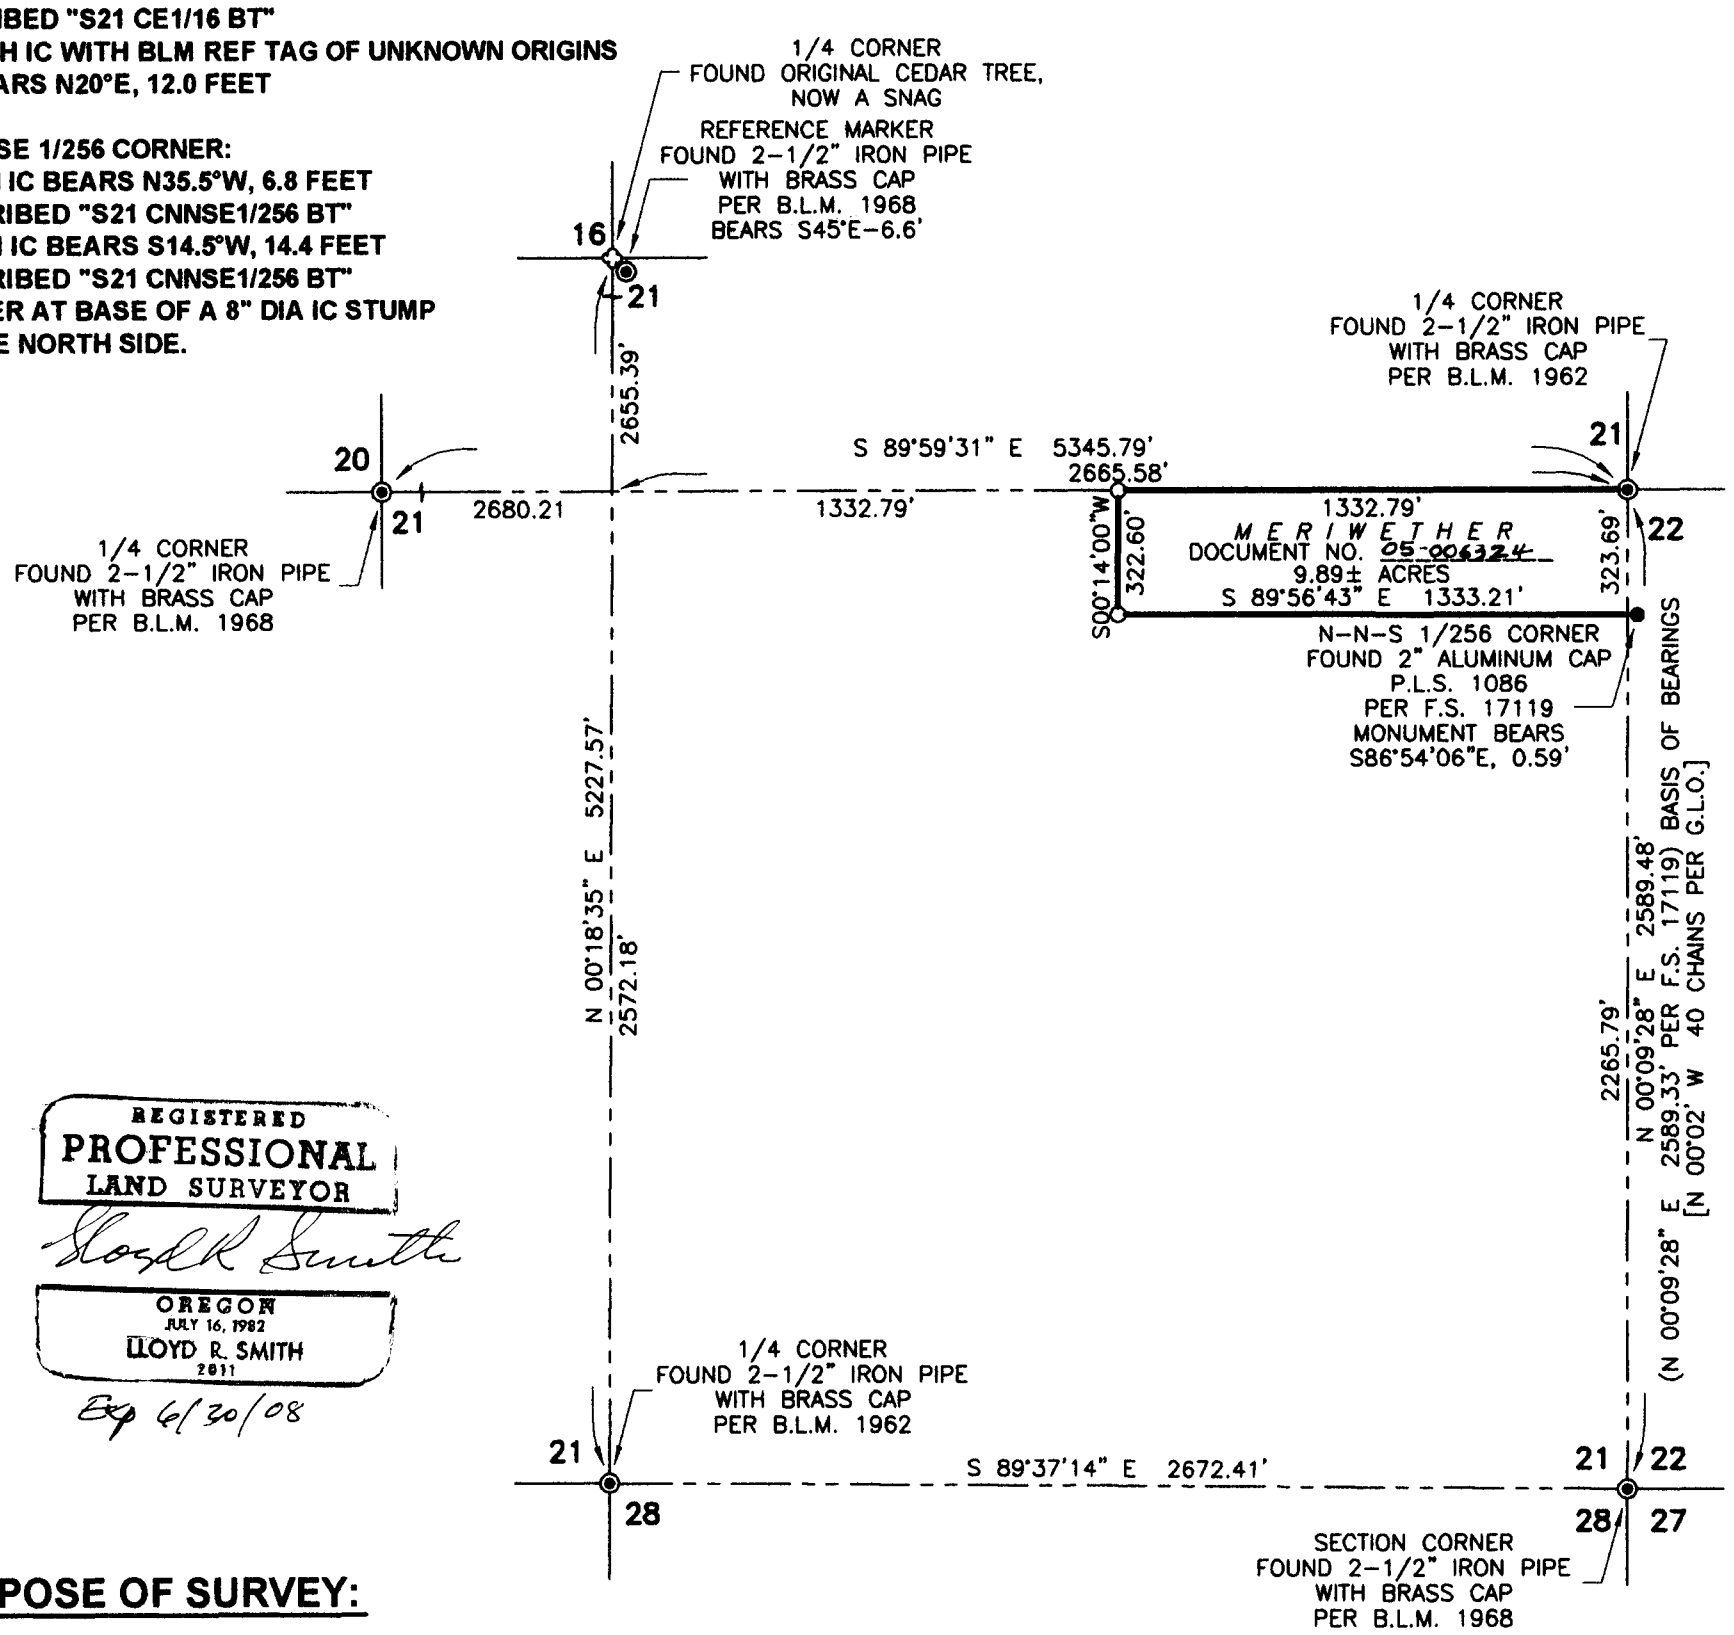

REGISTERED
PROFESSIONAL
LAND SURVEYOR
Lloyd R. Smith
OREGON
JULY 16, 1982
LLOYD R. SMITH
2011
Exp 6/30/08

PURPOSE OF SURVEY:

TO MARK AND BLAZE THE NORTH, SOUTH AND WEST LINES AS SHOWN ON THIS MAP.

PROCEDURE:

A SERIES OF CLOSED TRAVERSES WERE SURVEYED, USING TOTAL STATION AND G.P.S. EQUIPMENT. CORNERS WERE TIED AS SHOWN ON THIS MAP AND MONUMENTS SET AS INDICATED. TRUE LINE WAS MARKED AND BLAZED.

LEGEND:

◉	FOUND MONUMENTS AS NOTED.
○	SET 5/8" REBAR WITH YELLOW PLASTIC CAP MARKED "LS 2011".
——	TRUE LINES MARKED WITH RED PAINTED BLAZES AND POSTED WITH ALUMINUM TAGS STAMPED "BCC P/L" AT STUMP HEIGHT BY THIS SURVEY.
G.L.O.	GOVERNMENT LAND OFFICE RECORD.
F.S.	FILED SURVEY WITH JACKSON COUNTY SURVEYOR'S OFFICE.

T.33S.R.4W.~~S.21~~ T.L.3500

19836