20628

MAP OF SURVEY

LOCATED IN SECTION 8, TOWNSHIP 36 SOUTH, RANGE 1 EAST, WILLAMETTE MERIDIAN, JACKSON COUNTY, OREGON

LEGEND:

- FOUND BRASS CAP, RE-ESTABLISHED PER JACKSON COUNTY SURVEYOR'S OFFICE.
- FOUND BRASS CAP PER F.S. 7826.
- FOUND 5/8" REBAR PER F.S. 20405.
- FOUND 5/8" REBAR PER F.S. 14480.
- FOUND ALUMINUM CAP STAMPED "ODOT"
- SET 5/8"x24" IRON REBAR WITH YELLOW PLASTIC CAP STAMPED "L.S. 2011".
- W.C. WITNESS CORNER
- △ COMPUTED POSITION
- (...) RECORD DATA PER D.R. 205, PG. 527.
- ((...)) RECORD DATA PER F.S. 14480.
- {...} RECORD DATA PER F.S. 14432.
- [...] RECORD DATA PER F.S. 7826.
- F.S. FILED SURVEY WITH JACKSON COUNTY SURVEYOR'S OFFICE.
- DOC. NO. DOCUMENT NUMBER RECORDED OFFICIAL RECORDS WITH JACKSON COUNTY CLERK'S OFFICE.
- D.R. DEED RECORD RECORDED WITH JACKSON COUNTY CLERK'S OFFICE.
- T.L. TAX LOT NUMBER PER JACKSON COUNTY ASSESSOR'S OFFICE.

** RECEIVED **
Date 3-23-10 By
This survey Consists of:
1 sheet(s) Map
0 page(s) Narrative
JACKSON COUNTY SURVEYOR

SURVEY FOR:
LLOYD R. & DEBORA P. SMITH
7050 HIGHWAY 140
EAGLE POINT, OREGON 97524

SURVEY BY:
SMITH SURVEYING
LLOYD R. "BUTCH" SMITH
7050 HIGHWAY 140
EAGLE POINT, OREGON 97524
(541) 826-2509

MARCH 22, 2010

PURPOSE OF SURVEY:

SURVEY EXTERIOR BOUNDARY DEED CORNERS FOR T.L. 605, AS REQUESTED BY CLIENT.

PROCEDURE:

SURVEYED AND FOUND EXISTING MONUMENTS AS INDICATED ON MAP OF SURVEY. SEARCHED FOR SOUTH AND EAST QUARTER CORNERS, NOT FOUND. PROPORTIONED POSITIONS WERE COMPUTED AND THE CENTER QUARTER CORNER WAS DETERMINED, NOT SET. RIGHT OF WAY MONUMENTS WERE SEARCHED FOR ALONG HIGHWAY 140 RIGHT OF WAY FENCE LINE. WITNESS CORNERS WERE SET AS SHOWN.

BASIS OF BEARINGS:

THE EAST LINE OF SECTION 8, SHOWN AS N 0°09'30" W ON F.S. 7826 IS THE BASIS OF BEARINGS FOR THIS MAP.

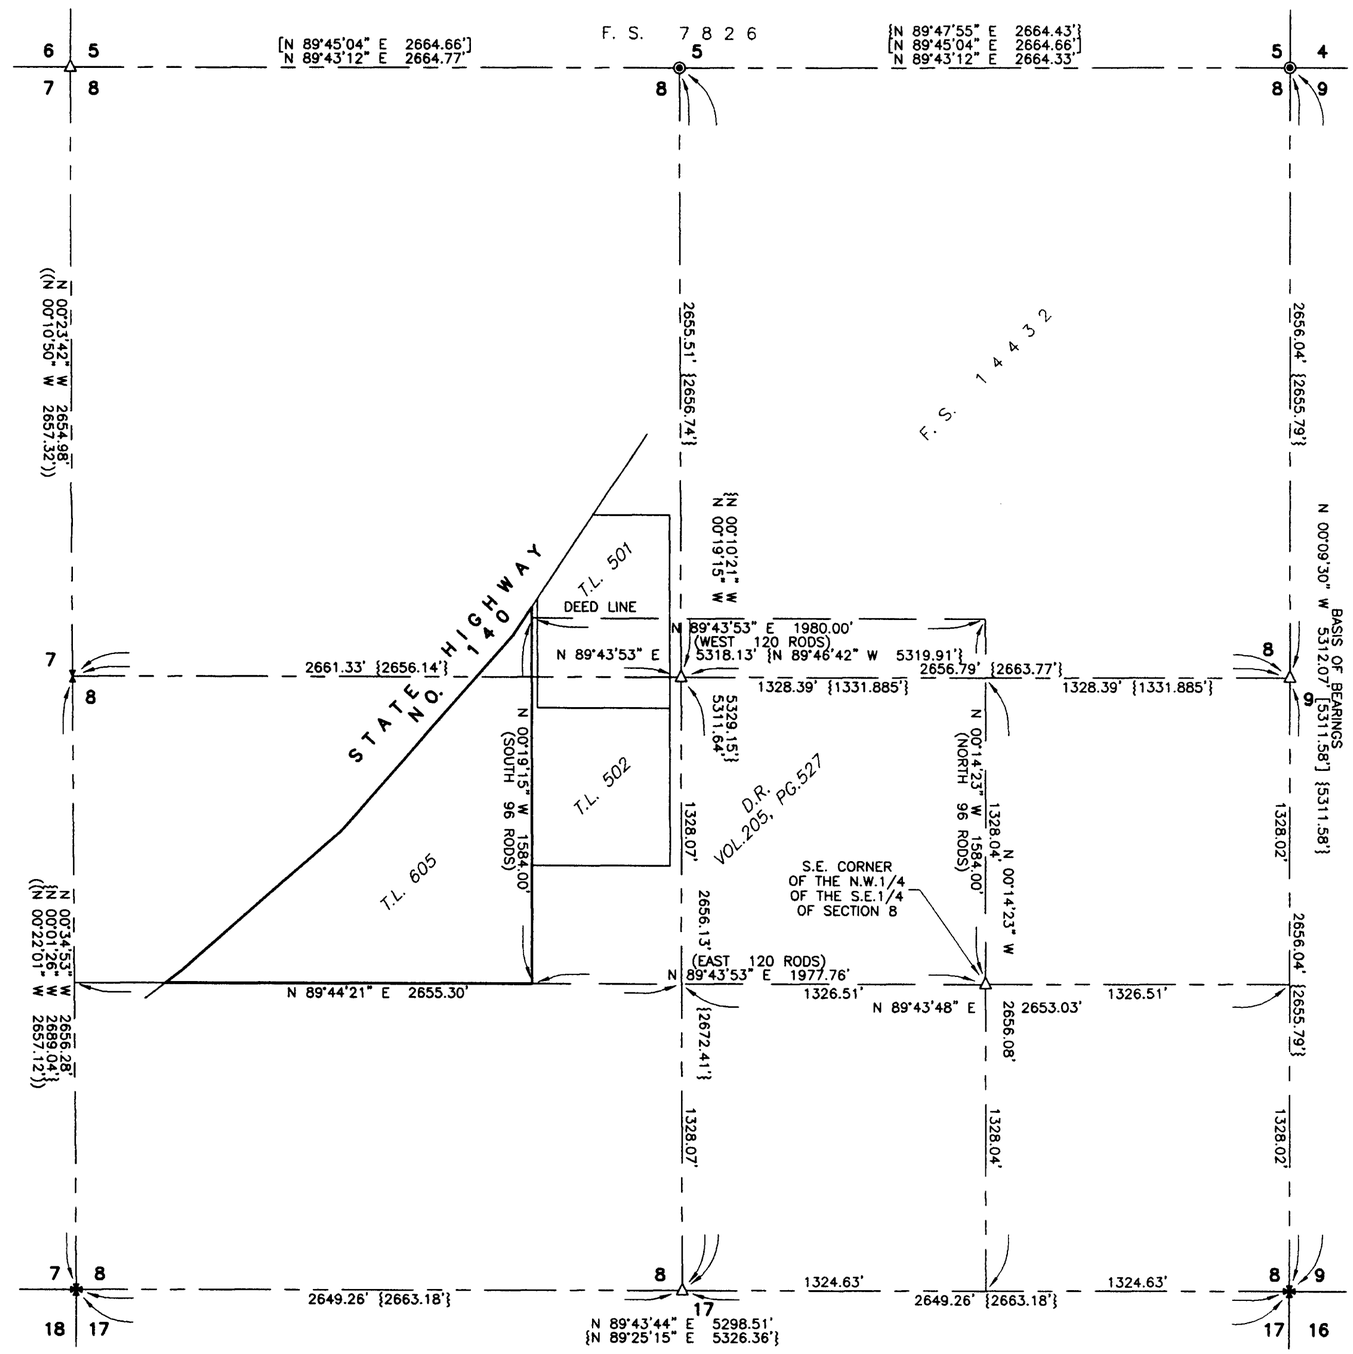

DETAIL OF T.L. 605

SCALE: 1" = 300'

T.36S.R.1E.S.8 T.L.605

20628