20644

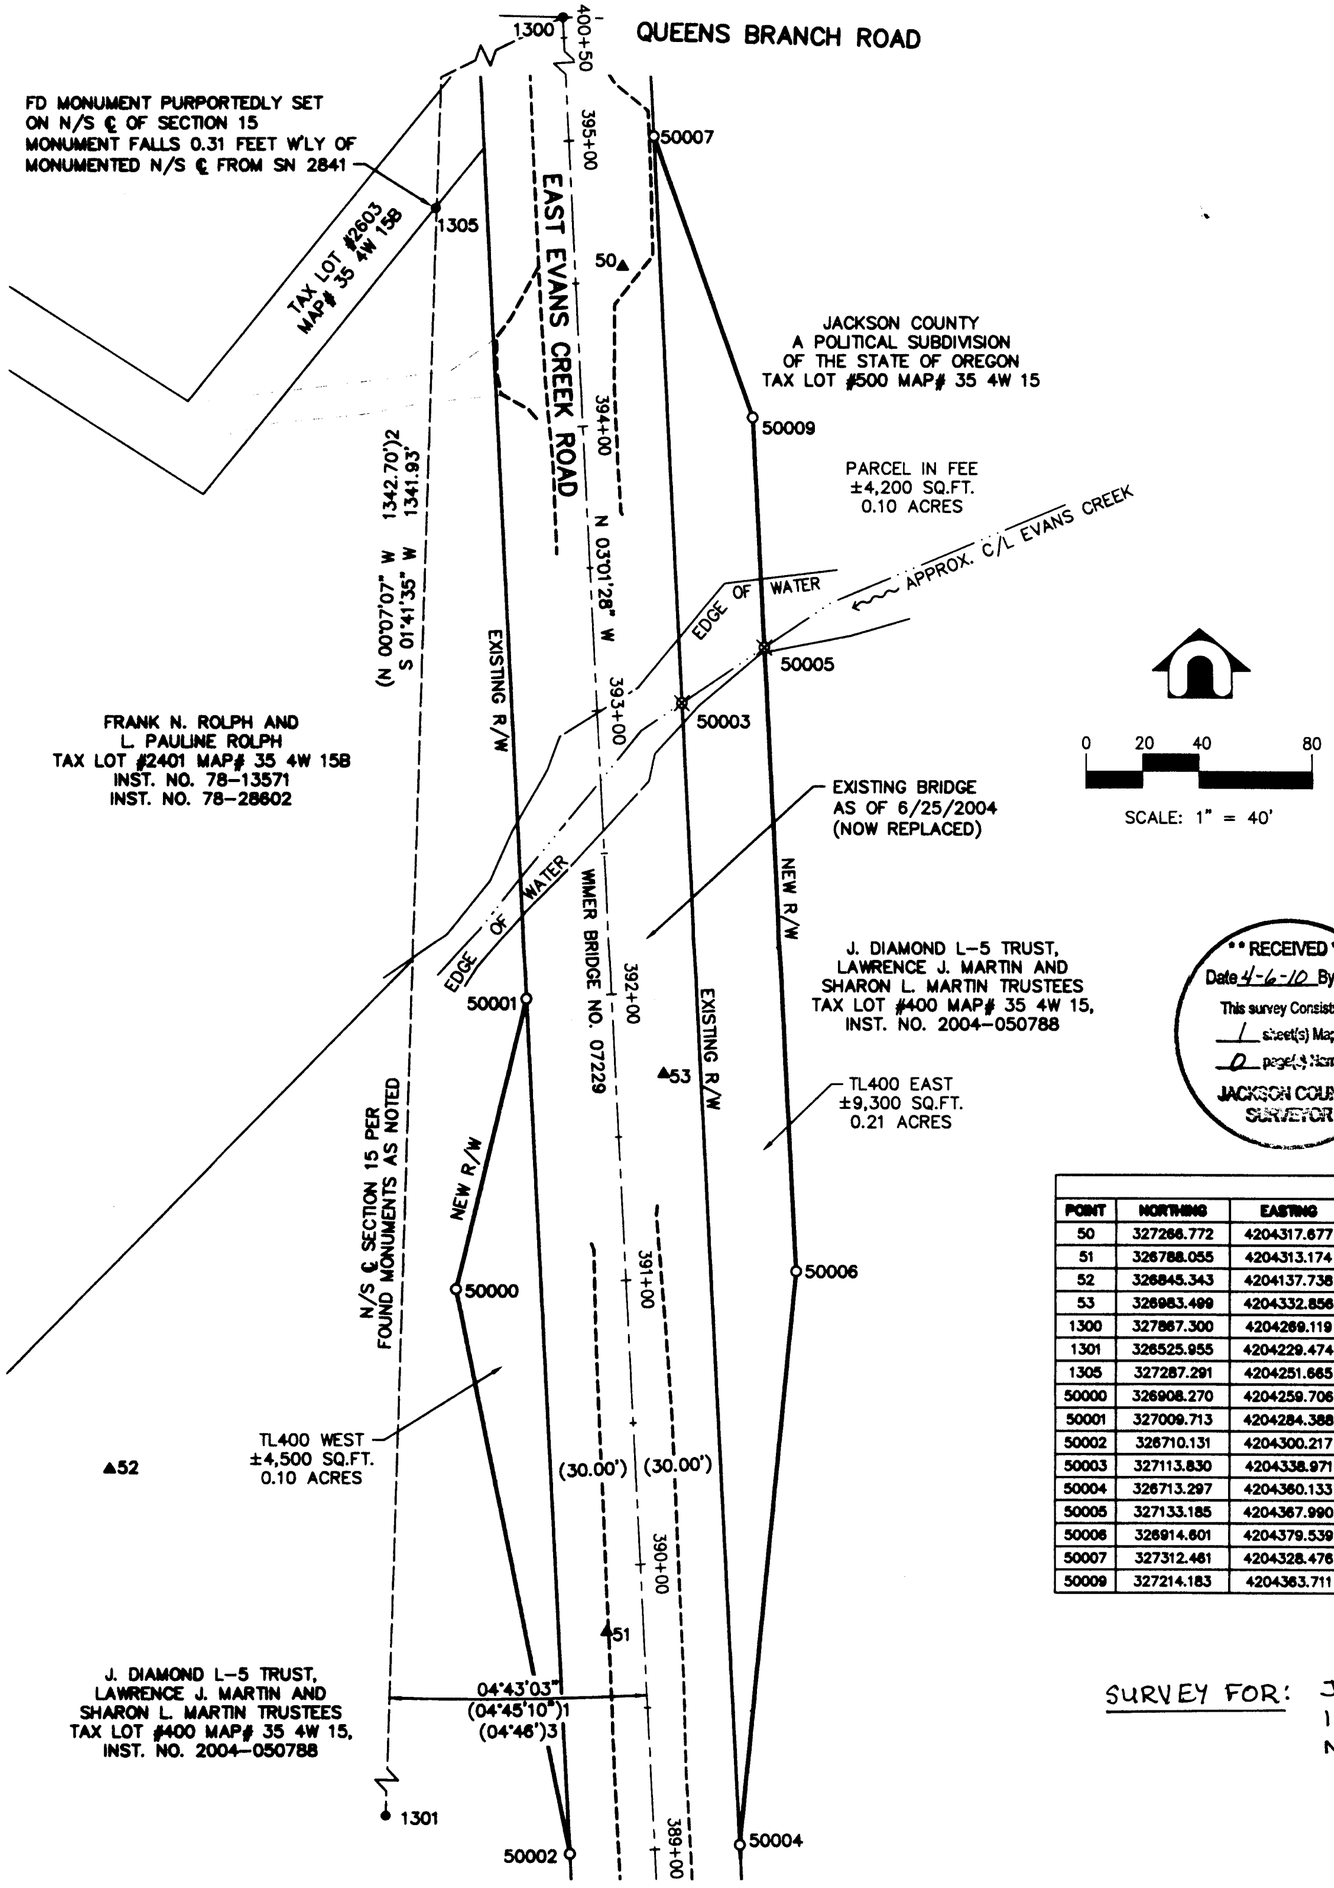

LEGEND

⊠	CALCULATED POINT
o	SET MONUMENT AS NOTED
●	FOUND MONUMENT AS NOTED
▲	CONTROL MONUMENT AS NOTED
APPROX. C/L	APPROXIMATE CENTERLINE
J.C.S.R.	JACKSON COUNTY SURVEY RECORD
SN	SURVEY NUMBER
( )1	RECORD DATA AS NOTED
YPC	YELLOW PLASTIC CAP
RPC	RED PLASTIC CAP

———	NEW RIGHT-OF-WAY
———	EXISTING RIGHT-OF-WAY
——— - ———	EXISTING CENTERLINE
———	PROPERTY LINE
- - - - - - -	EDGE OF ASPHALT
	EDGE OF GRAVEL

REFERENCE SURVEYS

( )1 ROLL MAP 13/4
( )2 SN 2841, J.C.S.R.
( )3 SN 7482, J.C.S.R.

NARRATIVE

1. THE BASIS OF BEARING AND DISTANCES ARE BASED ON OREGON STATE PLANE SOUTH ZONE GRID VALUES, OREGON STATE PLANE SOUTH ZONE, NAD83/CORS, BASED UPON FAST-STATIC GPS OBSERVATIONS TAKEN AT CONTROL POINTS 50-52 AS NOTED HEREON.

HELD 1/4 COR BETWEEN SECTIONS 10 AND 15, T35S., R4W., WM AS THE POINT OF BEGINNING FOR THE RESOLVED CENTERLINE OF EAST EVANS CREEK ROAD.

HELD THE NORTH/SOUTH CENTERLINE OF SECTION 15 TO BE A LINE DRAWN BETWEEN THE FOUND AND HELD NORTH 1/4 OF SECTION 15 (POINT NO. 1300) AND THE RECONSTRUCTED POSITION OF A FOUND IRON PIPE (FROM SPIN HOLE AND WITNESS) AT THE CN 1/16 OF SECTION 15 (POINT NO. 1301).

HELD THE RESOLVED CENTERLINE OF EAST EVANS CREEK ROAD TO BE A LINE DRAWN SOUTH 3°01'28" EAST, 1665.0 FEET FROM SAID NORTH ¼ OF SECTION 15, TO A POINT ON THE SPLIT OF THE PAVEMENT EDGES OF THE EXISTING AS-TRAVELED ROADWAY.

NOTES

* POINT NO. 1301 WAS RECONSTRUCTED FROM SPIN HOLE AND ACCESSORIES DUE TO MONUMENT BEING PULLED OUT AND LAYING ON SIDE. SEE J.C.S.R. SN 2841

** RECORD STATIONING FROM ROLL MAP 13/4 WAS HELD FOR POINT NO. 1300

RECEIVED
Date 4-6-10 By DA
This survey Consists of:
1 sheet(s) Map
0 page(s) Narrative
JACKSON COUNTY SURVEYOR

SURVEY POINT LIST

POINT	NORTHING	EASTING	STATION	OFFSET	DESCRIPTION
50	327286.772	4204317.677	394+54.94	16.81 RT	SET MAG NAIL W/WASHER STAMPED "DEA CONTROL", SET THIS SURVEY
51	326788.055	4204313.174	389+77.13	12.95 LT	SET 1/2" X 30" IRON ROD W/RPC STAMPED "DEA CONTROL", SET THIS SURVEY
52	326845.343	4204137.738	390+43.60	185.12 LT	SET 1/2" X 30" IRON ROD W/RPC STAMPED "DEA CONTROL", SET THIS SURVEY
53	326983.499	4204332.856	391+71.27	17.02 RT	SET 1/2" X 30" IRON ROD W/RPC STAMPED "DEA CONTROL", SET THIS SURVEY
1300	327867.300	4204269.119	400+57.20**	0.00 RT	FOUND 2-1/2" BRASS CAP IN MON. BOX, SOUTH 1/4 CORNER SECTION 10, JACKSON CO.
1301	326525.955	4204229.474	N/A	N/A	RECONSTRUCTED POINT FOR CN 1/16 CORNER FOR SECTION 15*
1305	327287.291	4204251.665	394+78.92	48.03 LT	FD 5/8" IR (NO CAP), FD IN SURVEY NO. 4485, SET IN SN 7482
50000	326908.270	4204259.706	391+00	60.00 LT	SET 5/8" X 30" IR W/YPC STAMPED "DEA INC.", SET THIS SURVEY
50001	327009.713	4204284.388	392+00	30.00 LT	SET 5/8" X 30" IR W/YPC STAMPED "DEA INC.", SET THIS SURVEY
50002	326710.131	4204300.217	389+00	30.00 LT	SET 5/8" X 30" IR W/YPC STAMPED "DEA INC.", SET THIS SURVEY
50003	327113.830	4204338.971	393+01.09	30.00 RT	CALCULATED POINT
50004	326713.297	4204360.133	389+00	30.00 RT	SET 5/8" X 30" IR W/YPC STAMPED "DEA INC.", SET THIS SURVEY
50005	327133.185	4204367.990	393+18.89	60.00 RT	CALCULATED POINT
50006	326914.601	4204379.539	391+00	60.00 RT	SET 5/8" X 30" IR W/YPC STAMPED "DEA INC.", SET THIS SURVEY
50007	327312.461	4204328.476	395+00	30.00 RT	SET 5/8" X 30" IR W/YPC STAMPED "DEA INC.", SET THIS SURVEY
50009	327214.183	4204363.711	394+00	60.00 RT	SET 5/8" X 30" IR W/YPC STAMPED "DEA INC.", SET THIS SURVEY

SURVEY FOR: JACKSON COUNTY
100 S. OAKDALE
MEDFORD, OR. 97501

REGISTERED
PROFESSIONAL
LAND SURVEYOR
Marcus T. Reedy
OREGON
JULY 21, 1998
MARCUS T. REEDY
2871
RENEWAL 12/31/2010

POST CONSTRUCTION RETRACEMENT SURVEY
EAST EVANS CREEK ROAD BRIDGE NO. 07229
NW1/4 SEC. 15, T. 35 S., R. 4 W., W.M.
JACKSON COUNTY, OREGON

DAVID EVANS AND ASSOCIATES INC.
530 Center Street N.E., Suite 605
Salem Oregon 97301
Phone: 503.361.8635

DATE: FEB. 18, 2010
DESIGN: MTR
DRAWN: ASI
CHECKED: GAC
REVISION NUMBER:

SCALE: 1" = 40'

PROJECT NUMBER:
JACK00000016

DRAWING FILE:
SVRSJACK0016-7229

SHEET NO.
1
OF 1