2753

Survey For:
JAMES CORNUTT, & MAX FLOWERS JR.
Located in D.L.C. 49,
N.E. 1/4 Sec. 6,
T37SR2W, W.M.
By: Mark E. Boyden
March 10, 1965

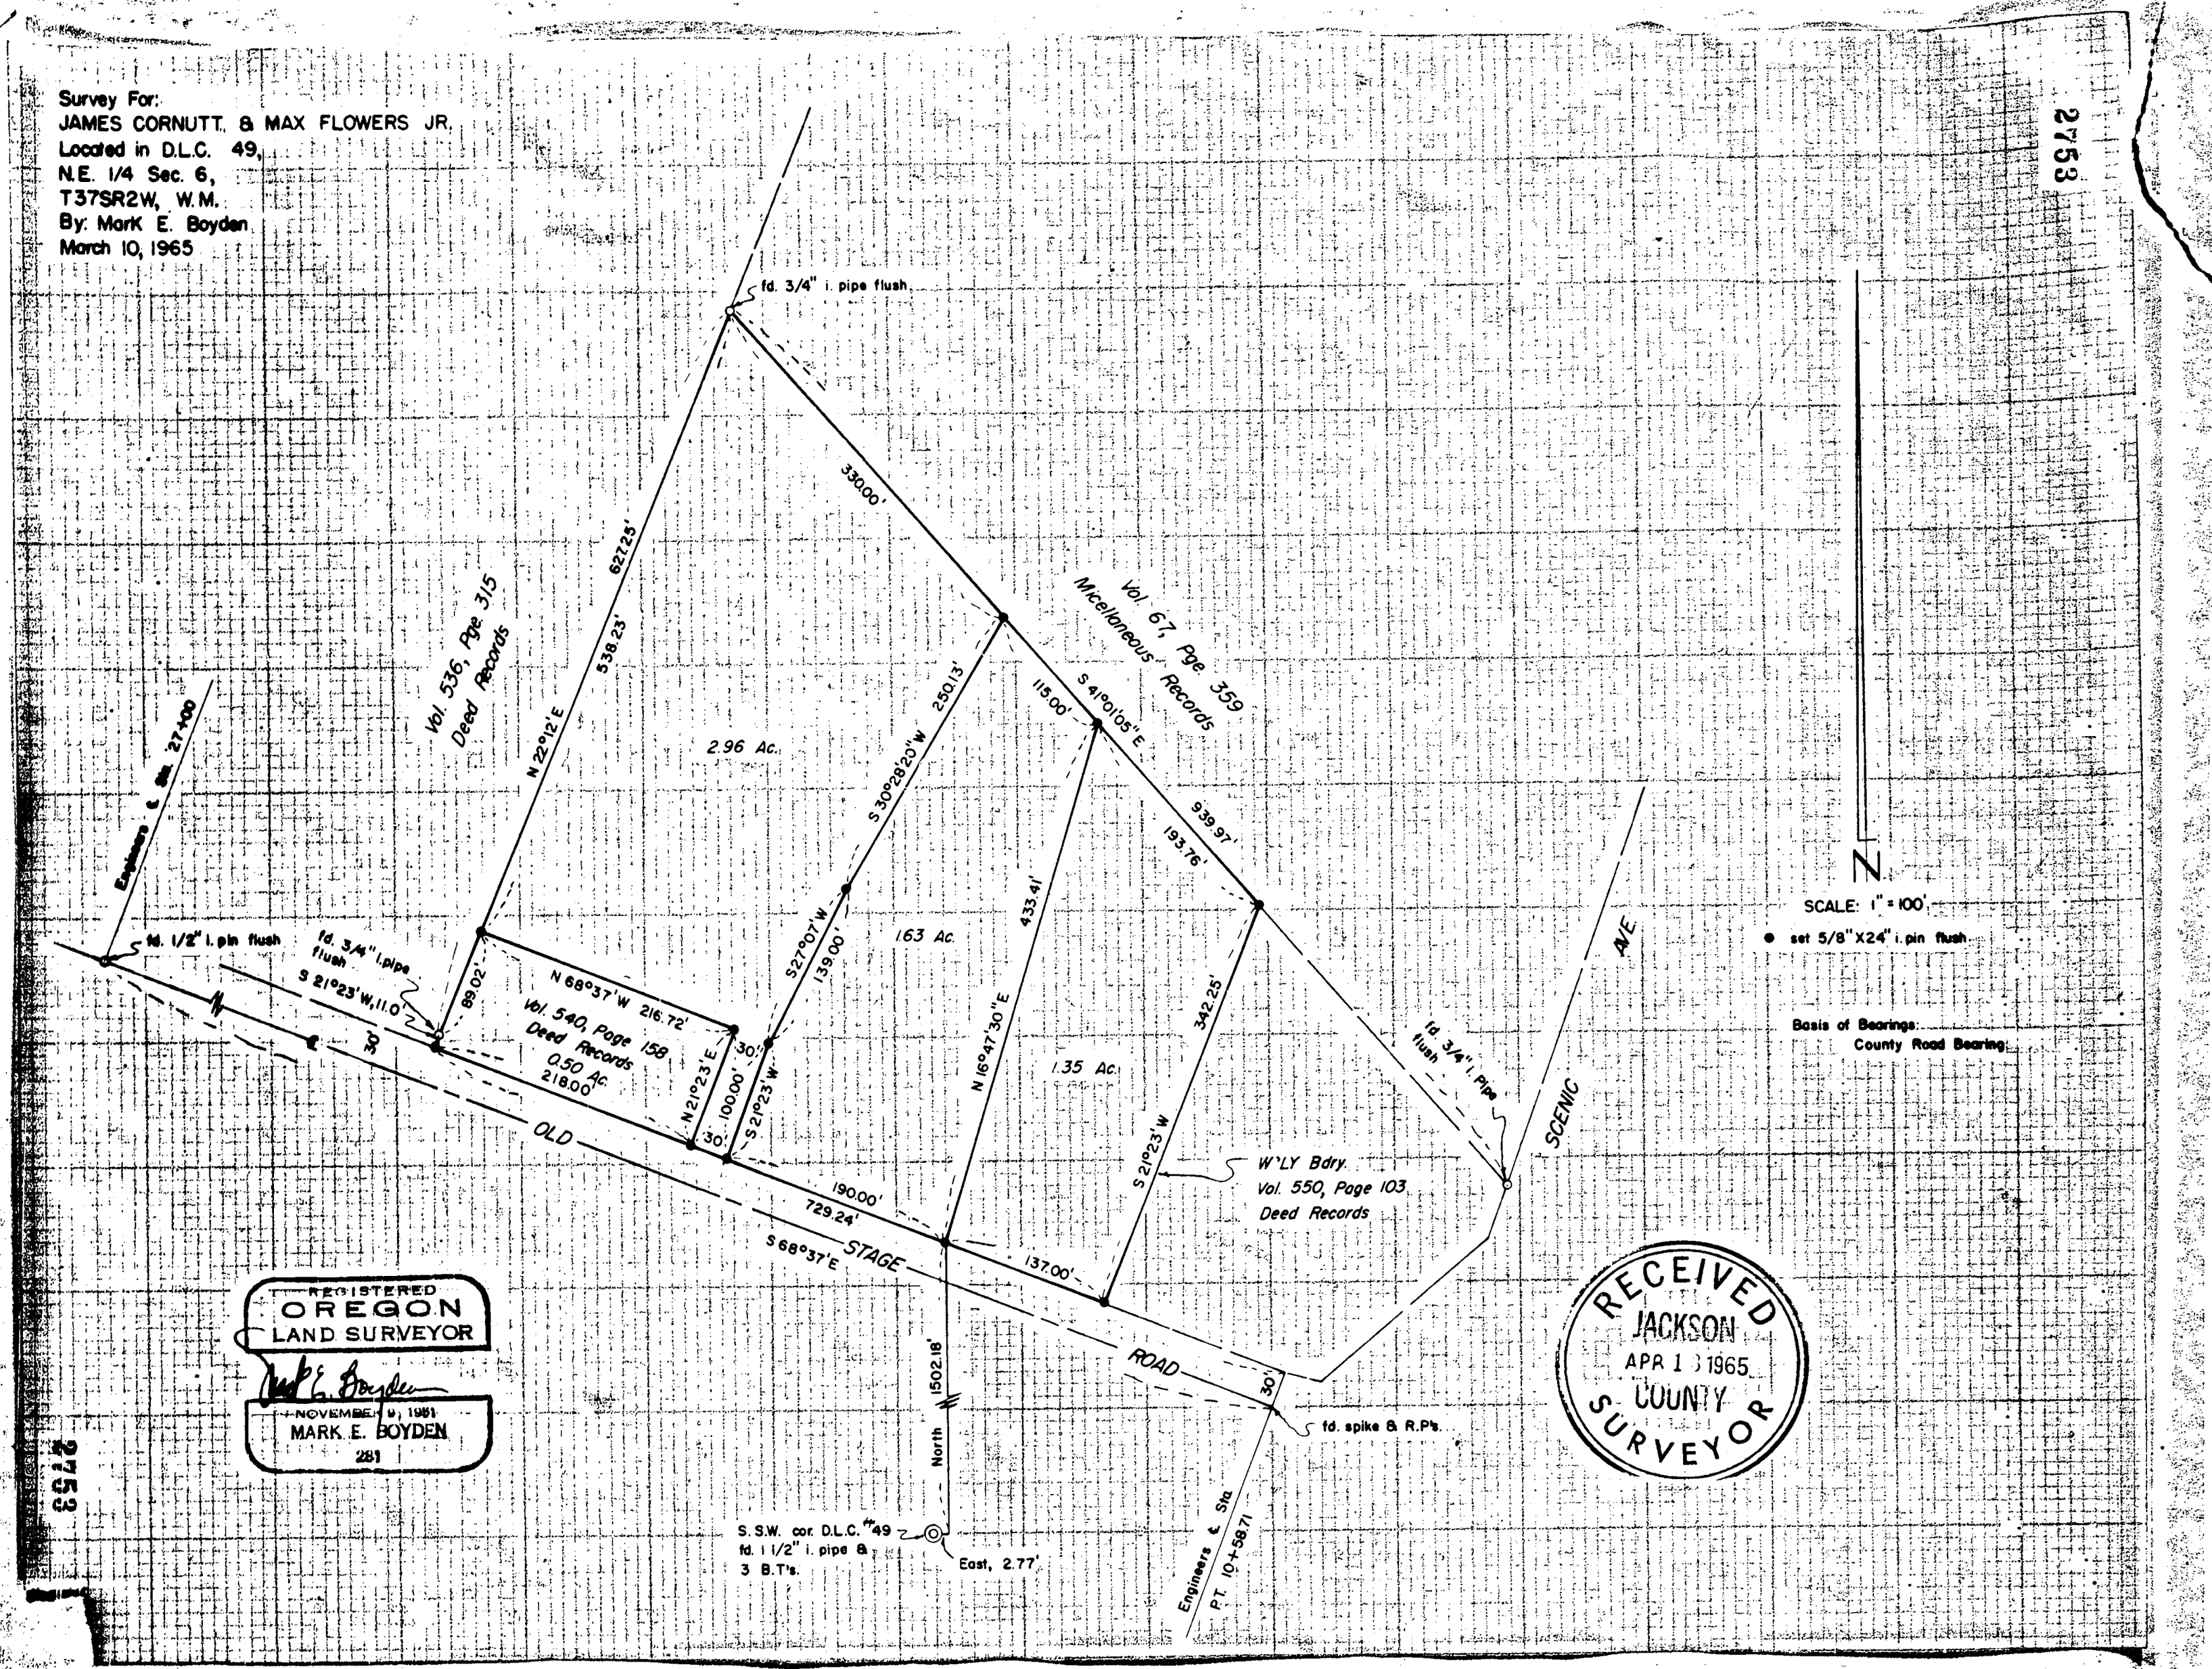

REGISTERED
OREGON
LAND SURVEYOR
Mark E. Boyden
NOVEMBER 9, 1951
MARK E. BOYDEN
281

RECEIVED
JACKSON
APR 13 1965
COUNTY
SURVEYOR

2753

Survey No. 2753

SURVEY NARRATIVE TO COMPLY WITH O.R.S. 209.250
REVISED BY CHAPTER 555, O.L. 1963

FOR: James Cornutt
Old Stage Road
Medford, Oregon

and

Max Flowers, Jr.
3347 Old Stage Road
Medford, Oregon

PURPOSE: To monument and describe 4 parcels within the Cornutt ownership described in Jackson County Title Company Policy No. J-42691.

PROCEDURE:

Found monuments for road and property boundary controls previously set by the Jackson County Road Department and Surveyor Lovejoy (Recorded Survey No. 1280) respectively.

A tie was also made to the officially re-established South-Southwest corner of Donation Land Claim No. 49, where a minor difference was developed from the tie shown on Recorded Survey No. 1280.

March 10, 1965

RECEIVED
JACKSON
APR 13 1965
COUNTY
SURVEYOR

REGISTERED
OREGON
LAND SURVEYOR
Mark E. Boyden
NOVEMBER 9, 1951
MARK E. BOYDEN
281