DEPARTMENT OF PUBLIC WORKS

COUNTY Line

BUNCOM – YALE CREEK SECTION

LITTLE APPLEGATE ROAD

JACKSON COUNTY

Scale : 1 inch = 100 feet

Traced by D.G.R. January, 1973

A calculated set 5/8"x30" iron pin & guard post, 30 pins thru 4" right angles to centerline and left front

Survey completed January, 1973

Basis of bearings : GPS Observation

Purpose of Survey : To define the boundaries of the road right of way owned by Jackson County.

Procedure : Map was tied and held to corners as shown on map. Right of way acquired by deed and application proceedings. Official Records Vol. 75-10460.

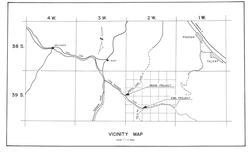

VICINITY MAP

NOT TO SCALE

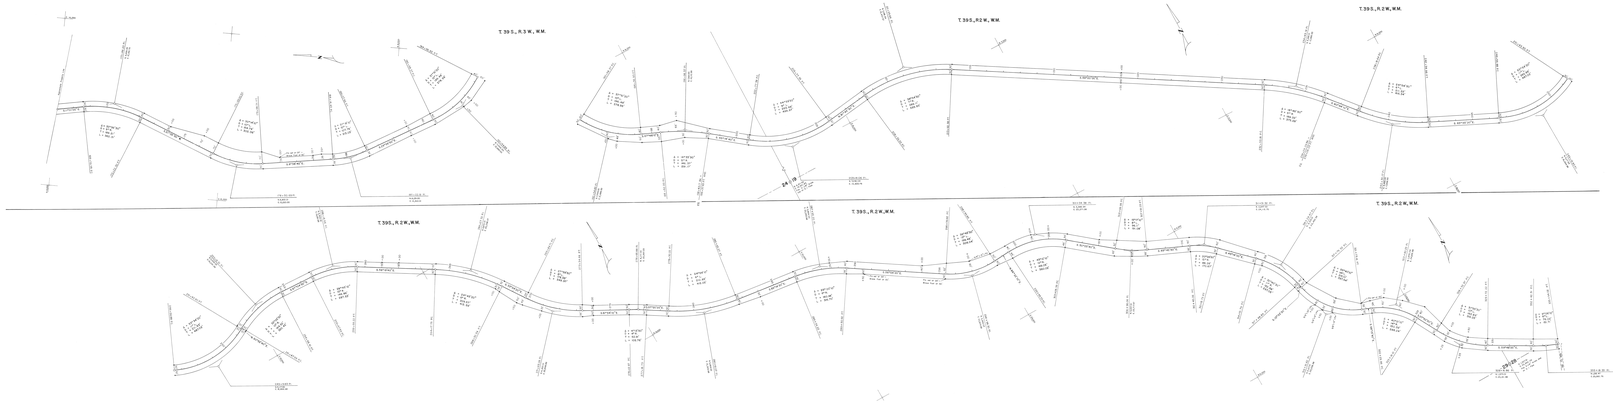

SURVEYS NUMBER 5208 and 5209

THESE ARE HIGHWAY MAPS.

5208 - Little Applegate Rd.

5209 - Hwy. 238 to fork of Humbug Cr. Rd.

These are done by the Jackson County Road Dept.