6105

MINOR LAND PARTITION

LOCATED IN
NE 1/4 OF SEC. 8, TWP. 39S., R. 1 E. W. M.
JACKSON COUNTY OREGON
FOR

EDWARD J. GOOD
1015 MARY JANE STREET
ASHLAND, OREGON 97520

APPROVAL:
Dale O. Himes — August 29, 1975
ASHLAND PLANNING COMMISSION — DATE

FILED FOR RECORD THIS THE 2 DAY OF September 19 75
AT 2:59 O'CLOCK P.M. AND RECORDED IN VOLUME 1
PAGE 25 OF "MINOR LAND PARTITIONS" IN JACKSON COUNTY, OREGON.

COUNTY CLERK

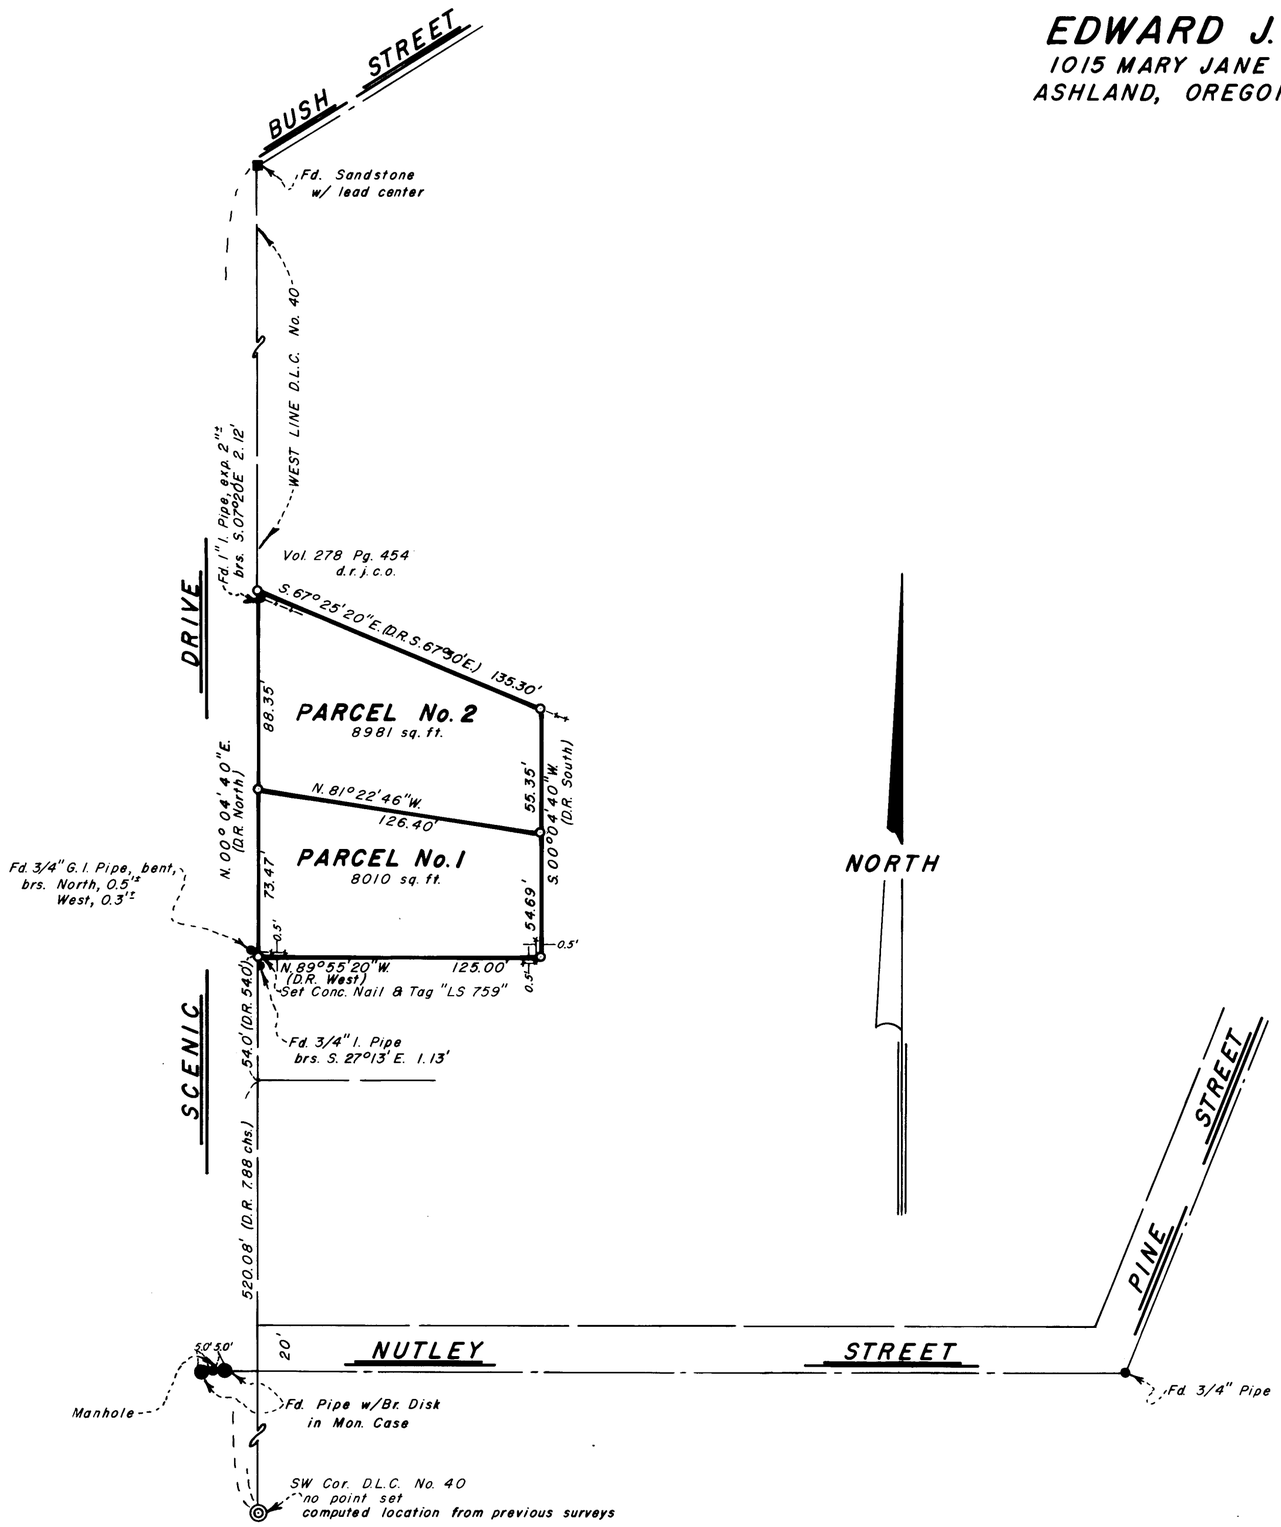

SURVEYOR

EVERETT L. SWAIN, R.P.L.S. — AUGUST 20, 1975
ASHLAND, OREGON

SCALE: 1" = 50' — BASIS OF BEARING: N.O.A.A. TRUE BEARING N-S ℄ SEC. 8

● FOUND MONUMENTS AS SHOWN
○ SET 5/8 x 24 INCH IRON PIN TAGGED RLS 759 UNLESS OTHERWISE SHOWN

I, EVERETT L. SWAIN, REGISTERED PROFESSIONAL LAND SURVEYOR OF THE STATE OF OREGON No. 759, HEREBY CERTIFY THAT THIS PLAT IS CONFORMABLE TO THE FIELD NOTES AND THE SURVEY HAS BEEN CORRECTLY EXECUTED WITHIN THE REQUIREMENTS AND REGULATIONS OF THE STATE OF OREGON.

JACKSON COUNTY RECEIVED SEP 2 1975 SURVEYOR

REGISTERED PROFESSIONAL LAND SURVEYOR
OREGON JULY 8, 1966 EVERETT L. SWAIN 759

SURVEYOR

6105