7311

APPROVAL:
Walter J. Magnuson 6/15/78
Talent City Engineer Date
Karen Sinclair 6-20-78
Talent City Planner Date
Alice Theis 6/20/78
Talent City Recorder / Date

MINOR LAND PARTITION

LOCATED IN
LOTS 12, 13 & 16, BLK. 2 OF HYDE PARK SUBDIVISION
TO THE CITY OF TALENT IN SE 1/4 OF SEC. 25, TWP. 38 S., R. 1 W.W.M.
JACKSON COUNTY OREGON
for

LOUIE MARTIN

6326 PATTERSON STREET
KLAMATH FALLS, OREGON 97601

Filed for record this the 27th day of June 1978
at 3:39 o'clock P.M. and recorded in Volume 2 page 29 of
"MINOR LAND PARTITIONS" in Jackson County, Oregon.
Harry Chipman County Clerk
Pauline E. McCormack Deputy

JACKSON COUNTY RECEIVED JUN 27 1978 SURVEYOR

NORTH

SURVEYOR

EVERETT L. SWAIN, R.P.L.S.
ASHLAND, OREGON

MAY 30, 1978

Scale: 1"=50'

Basis of Bearing: N.O.A.A. True Bearing

● Found monument as shown

○ Set 5/8 x 24 inch Iron Pin tagged RLS 759

SURVEYOR'S CERTIFICATE

I, Everett L. Swain, Registered Professional Land Surveyor of the State of Oregon No. 759, hereby certify that this map is conformable to the field notes and the survey has been correctly executed within the requirements and regulations of the State of Oregon.

Everett L. Swain
Surveyor

REGISTERED PROFESSIONAL LAND SURVEYOR
OREGON JULY 8, 1966
EVERETT L. SWAIN 759

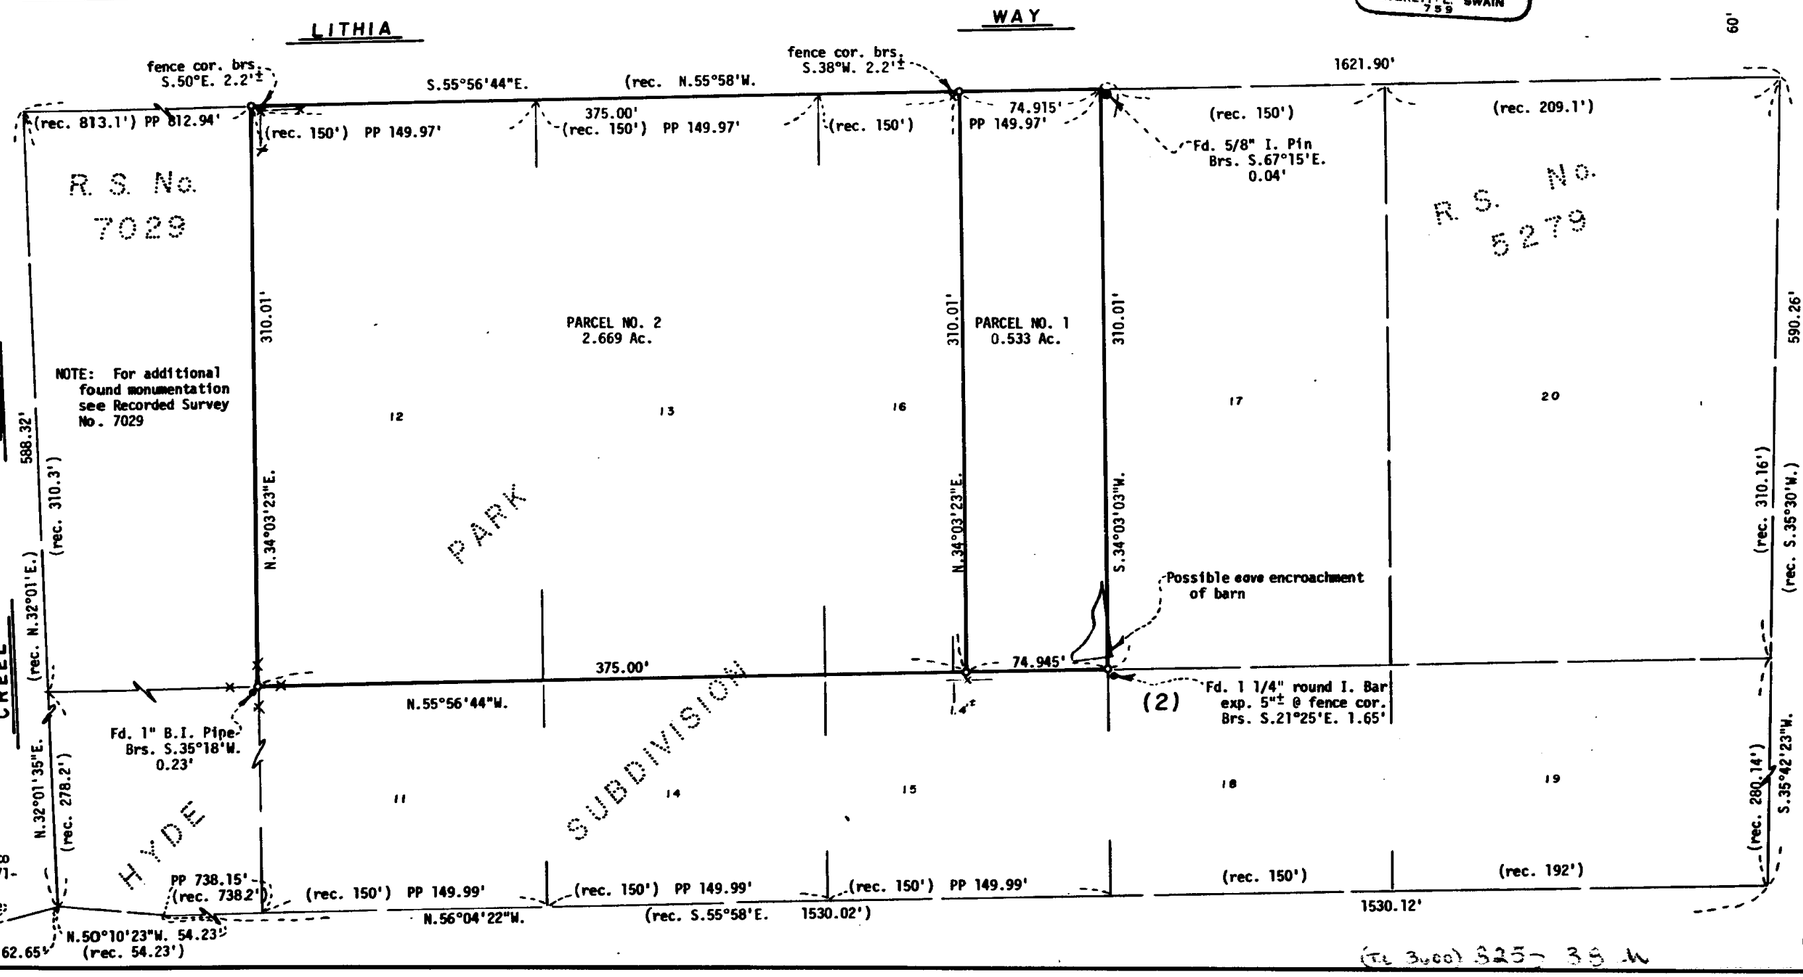

(Tel 3000) 825-3811

7311

7311