P.A. NO. 79-27

MINOR LAND PARTITION

LOCATED IN
D.L.C. NO. 41 IN S1/2 OF SEC. 4, T39S, R1E, JACKSON CO. ORE.
IN THE CITY OF ASHLAND
FOR

DANIEL LIEBOWITZ
450 GUTHRIE STREET
ASHLAND, OREGON

Filed for record this the 7 day of June 1979 at 1:01 o'clock P M and recorded in Volume 2 Page 94 of "MINOR LAND PARTITION" Records of Jackson County, Oregon.

Wallace Terry County Clerk By Betty Kay Deputy

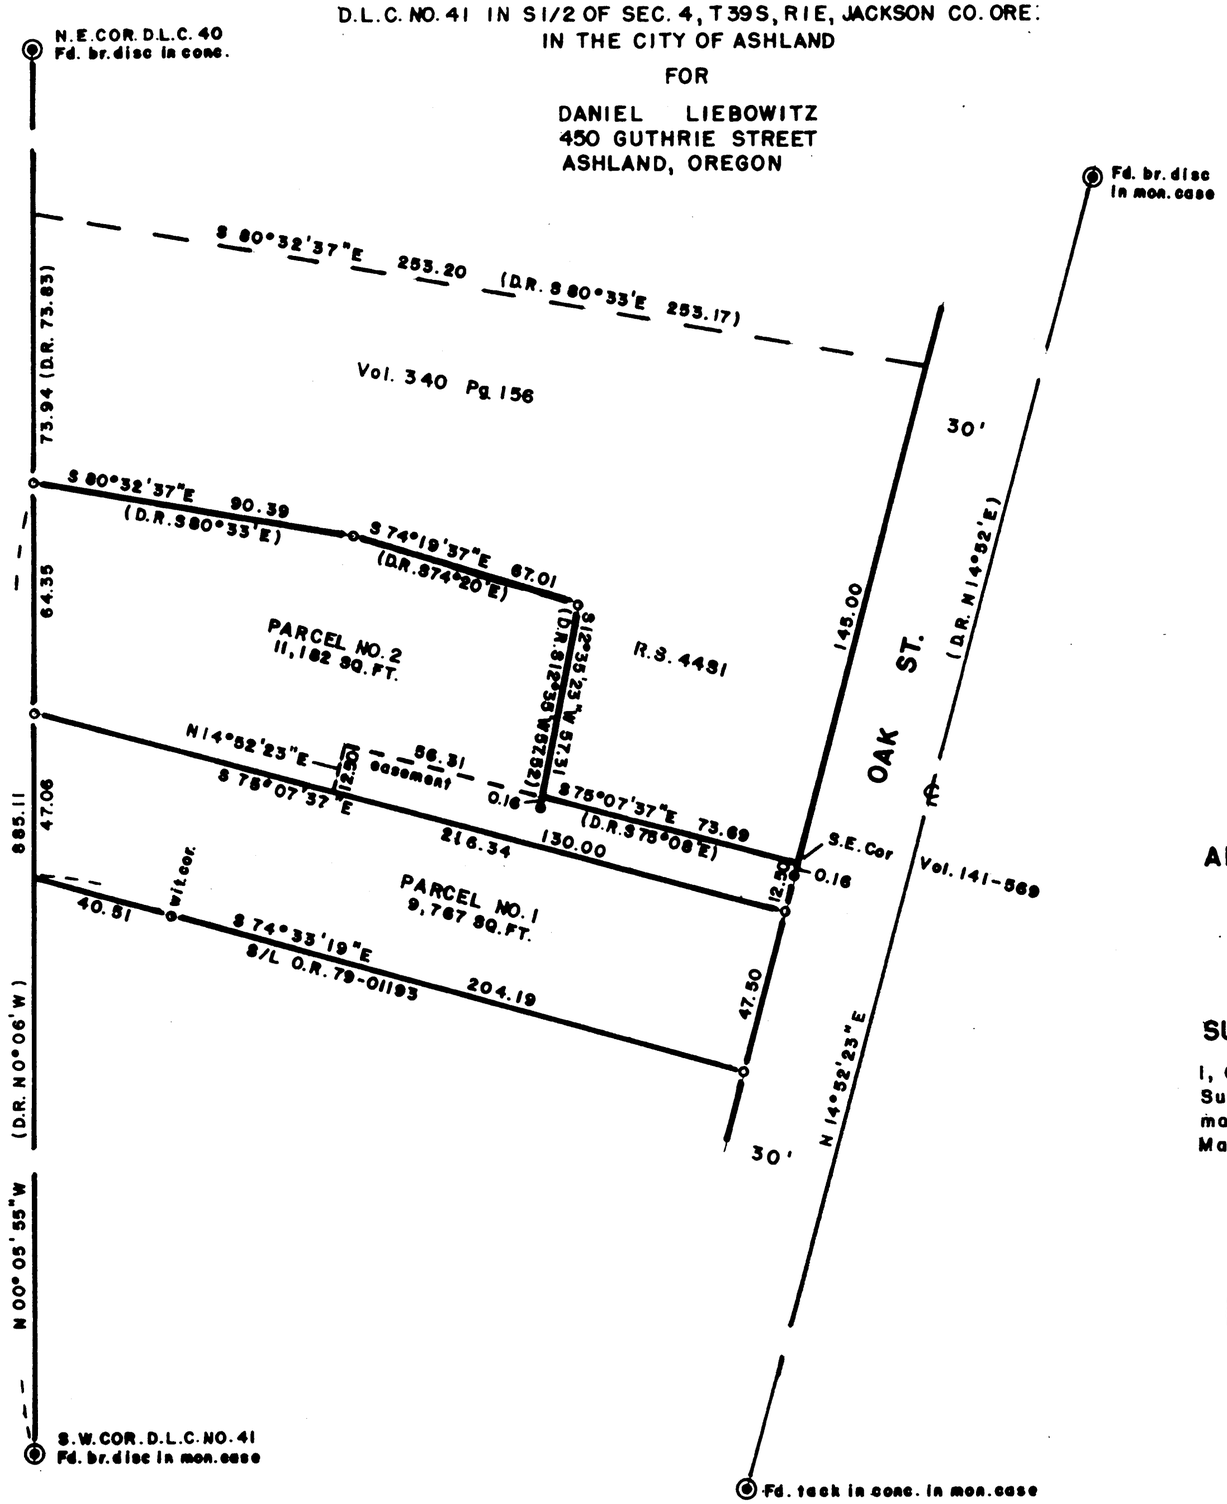

N

SCALE 1" = 30'

Basis of Bearings N.O.A.A. True N-S E. Sec. 4

o = Set 5/8" x 24" I. Pin (tagged R.L.S. 638)
● = Fd. 5/8" I. Pin per R.S. No. 4481

APPROVED BY:

Ashland Planning Commission — Date 6/1/79

SURVEYOR'S CERTIFICATE

I, George R. Burrell, a duly Registered Professional Land Surveyor of the State of Oregon, hereby certify that this map correctly represents a survey made by me during May 1979.

JACKSON COUNTY RECEIVED JUN 7 1979 SURVEYOR

REGISTERED PROFESSIONAL LAND SURVEYOR
George Burrell
OREGON JULY 10, 1964 GEORGE R. BURRELL 638

(TL 1801) 39 1E 4CA