7875

MINOR LAND PARTITION

LOCATED IN

D.L.C. NO. 41 IN N 1/2 OF SEC. 4, TWP. 39S., R.1E. W.M.
JACKSON COUNTY OREGON

for

JERRY ROBERTSON

134 NOB HILL
ASHLAND, OREGON 97520

APPROVAL:

Ashland Planning Commission Date
PA79-53

Filed for record this the 21st day of June 1979
at 10:54 o'clock A M. and recorded in Volume 2 page 96
of "Minor Land Partitions" in Jackson County, Oregon.

Wallace, Jerry County Clerk — Pauline E. McCormack Deputy

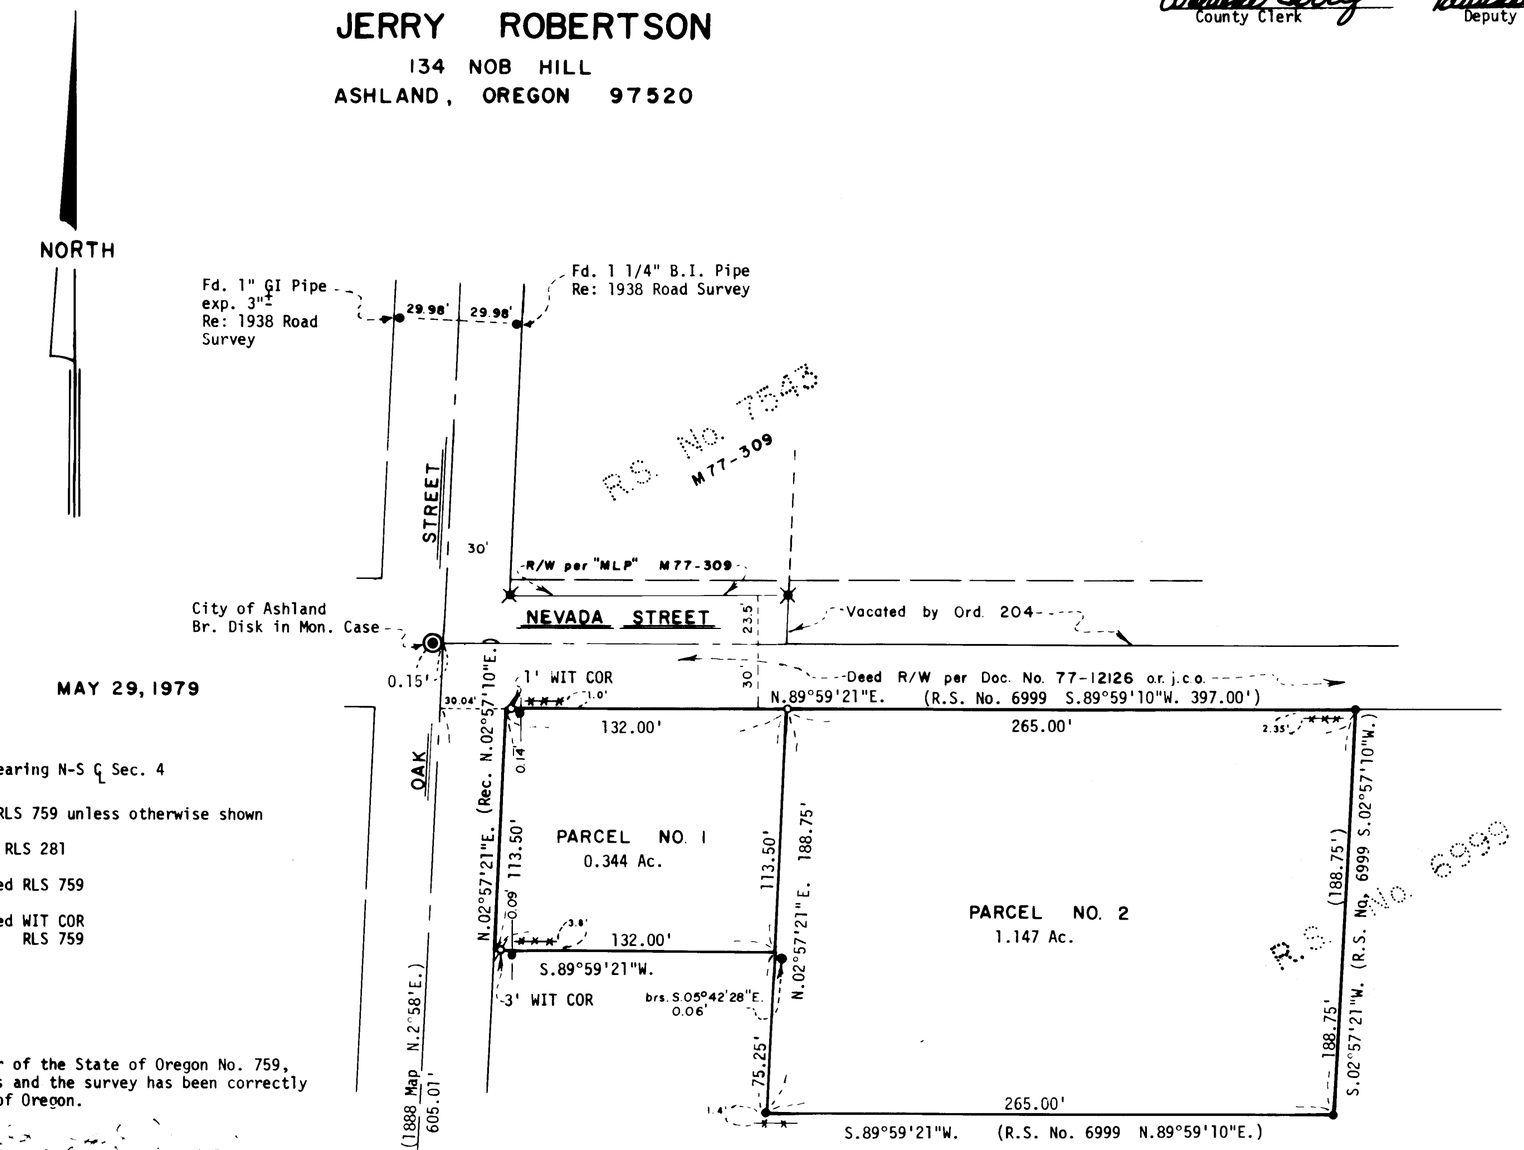

SURVEYOR

SWAIN SURVEYING, INC.
ASHLAND, OREGON

MAY 29, 1979

Scale: 1"=50'
Basis of Bearing: N.O.A.A. True Bearing N-S $\mathbb{C}_L$ Sec. 4

- ✖ Found 5/8 inch Iron Pin tagged RLS 759 unless otherwise shown
- ● Found 3/4 inch Iron Pin stamped RLS 281
- ○ Set 5/8 x 30 inch Iron Pin tagged RLS 759
- ⌀ Set 5/8 x 24 inch Iron Pin tagged WIT COR RLS 759

SURVEYOR'S CERTIFICATE

I, Everett L. Swain, Registered Professional Land Surveyor of the State of Oregon No. 759, hereby certify that this plat is conformable to the field notes and the survey has been correctly executed within the requirements and regulations of the State of Oregon.

Surveyor

JACKSON COUNTY RECEIVED JUN 21 1979 SURVEYOR

7875

(TL 700) 39 1E 4BD

7875