MAP OF THE TOWN OF MEDFORD

JACKSON COUNTY OREGON

Scale 200 Feet = 1 Inch.

SCALE 1000 FT = 1IN.

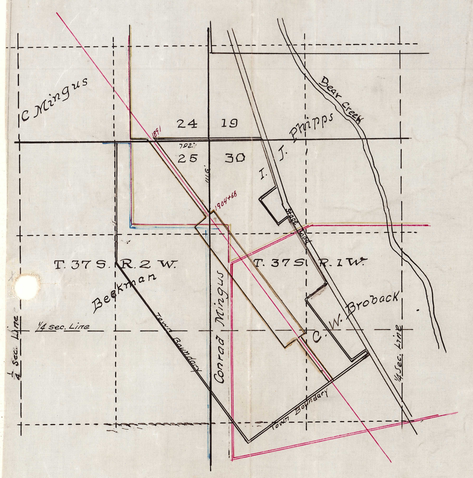

The town of Medford is situated in sections 24 and 25 of T. 37 S. R. 2 W. and in Sections 19 and 30 of T 37 S. R. 1 W. of the Willamette Meridian and is part of the SE ¼ of SE ¼ of Sec. 24 and of the E. ½ of the N.E ¼ and N.E ¼ of S.E ¼ of Sec. 25 T. 37 S. R. 2 W. and part of the S.W. ¼ of the S.W. ¼ of Sec. 19 and the W. ½ of Sec. 30 T. 37 S. R. 1 W. — The N.E. corner of Block 9 is 57.9 feet South and 402 feet East of the Sec Corner between the above named Sections 24 & 25, 19 & 30. — The lettered streets run N 35° 30 W and the numbered streets run at right angles with the same. — All streets are 60 feet except 7th Street which is 80 feet wide and D, E, & F. streets which are 50 feet wide. The alleys are 20 feet wide. The full Blocks 6, 9, 10, 11, 12, 15, 16, 17, 24, 25, 39, 40, 41, 48, 49, 50, 51, 52, 53, 56, 57, 58, 59, 64, 65, 66, 69, 70, 71, 72, 73, 74, 75, 76, 79 and 80 are all 300 x 220 feet and have lots 50 x 100 feet. The full Blocks 13, 14, 54, 55, 67, 68, 77 and 78 are 300 x 220 feet and have lots 25 x 140 feet except lots 5 & 14 which are 20 x 140 feet. The Blocks 20, 21, 44 & 45 are 300 x 220 feet and have lots facing Railroad 25 x 100 feet others 25 x 140 feet. The Blocks 18, 19, 22, 23, 42, 43, 46 and 47 are 300 x 220 feet and have lots facing Rail Road 25 x 100 feet others 50 x 100 feet. The Blocks 28, 29, 30 and 31 are 300 x 170 feet and have lots 50 x 70 feet. The Blocks 32, 33, 34, 35 and 36 are 300 x 170 feet and have lots 50 x 85 feet. — The Ground marked Oregon and California Rail Road Depot Grounds is set apart as Depot Grounds for said Oregon and California Railroad. Boundary Lines of Town are shaded Violet. The Boundary Lines of Oregon and California Railroad Depot Grounds are shaded Brown.

State of Oregon }
County of Jackson } S.S.

J. P.P. Prim, of the Town of Jacksonville, County of Jackson and State of Oregon do hereby acknowledge and declare the foregoing Map or Plat of the Town of Medford in Jackson County in the State of Oregon as surveyed and laid out by me and I do hereby dedicate to the use of the public all the above described Streets and alleys as shown and designated on said Map.

In Witness where of I have hereunto set my hand and seal this 20th day of December 1883.

In presence of
Henry Klippel
J.W. May

P.P. Prim (L.S.)

State of Oregon }
County of Jackson } S.S.

This certifies that on this 20th day of Dec. 1883 before me the undersigned a Notary Public in and for said County and State personally appeared the above named P.P. Prim to me personally known to be the identical person described in and who executed the foregoing dedication of plat and acknowledged to me that he executed the same. —

In witness Whereof I have hereunto set my hand and affixed my official seal the day above written.

(L.S.) Charles Prim
Notary Public

Filed for record Dec. 20th 1883.
Henry Klippel
County Clerk.

State of Oregon }
County of Jackson } S.S.

I, W.H. Parker County Clerk in and for said County do hereby certify that the annexed Map of Medford (including the filing of my predecessor Henry Klippel) was by me duly recorded this 4th day of May 1888.

W.H. Parker
County Clerk.

COPY from Deed Records
Vol. 16. Pages 10-11-12-13.
Oct. 14, 1936. By F.M.P.
checked By. C.Z.B.