12

WOODVILLE CEMETERY ~ EAST ADDITION

ROGUE RIVER, JACKSON COUNTY, OREGON

PART OF SW¼SE¼, SEC. 15, T 36 S, R 4 W., W.M.

Scale ~ 1" = 30 Feet

Surveyed April 17 & 18, 1941
By: C. Z. Boyden,
Deputy County Surveyor

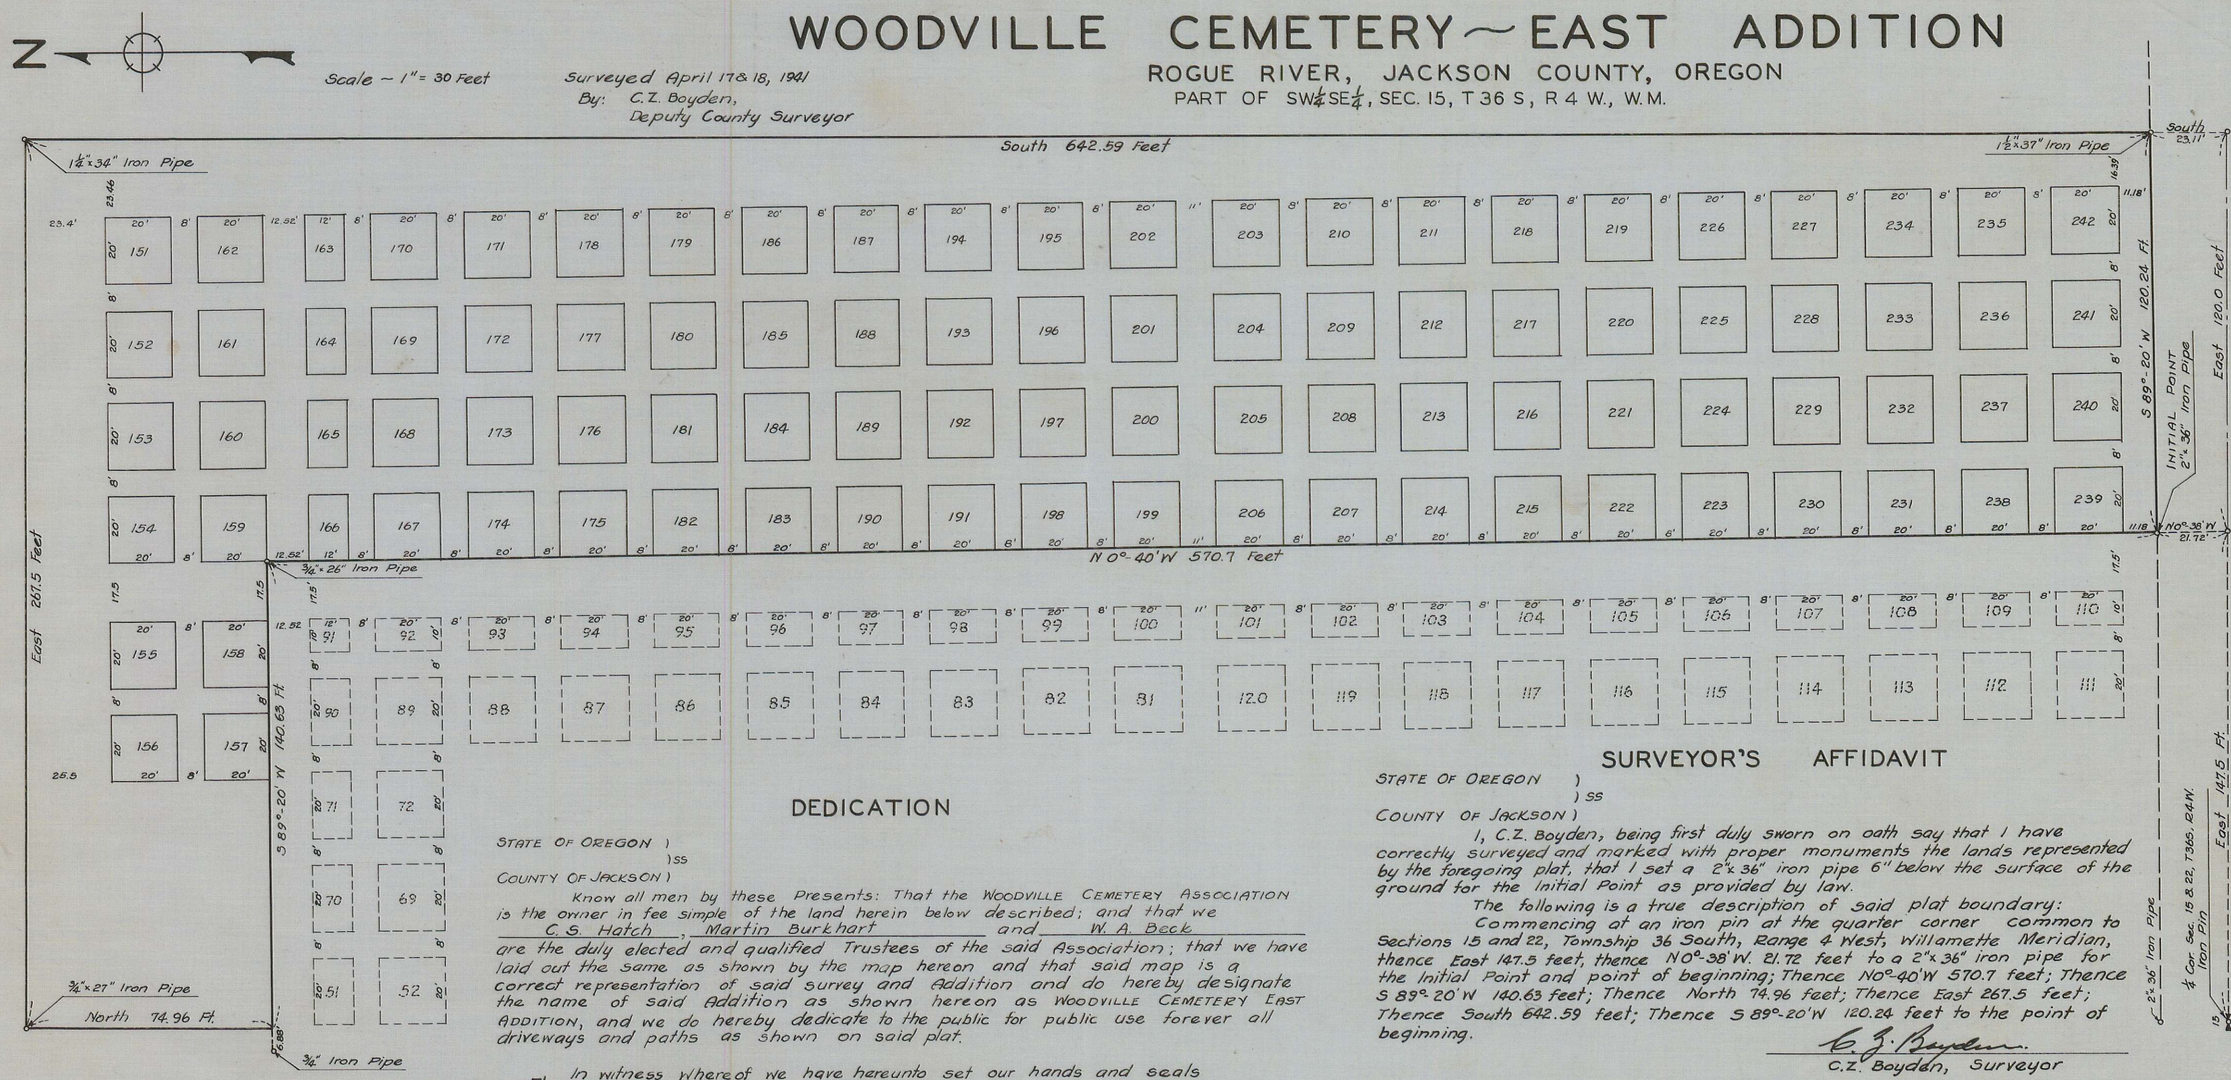

DEDICATION

STATE OF OREGON)
)ss
COUNTY OF JACKSON)

Know all men by these Presents: That the WOODVILLE CEMETERY ASSOCIATION is the owner in fee simple of the land herein below described; and that we C.S. Hatch, Martin Burkhart and W. A. Beck are the duly elected and qualified Trustees of the said Association; that we have laid out the same as shown by the map hereon and that said map is a correct representation of said survey and Addition and do hereby designate the name of said Addition as shown hereon as WOODVILLE CEMETERY EAST ADDITION, and we do hereby dedicate to the public for public use forever all driveways and paths as shown on said plat.

In witness Whereof we have hereunto set our hands and seals this 19th day of May, 1941.

A. L. Osborne
Witness
L. L. Hatch
Witness

C S Hatch
Chairman of Trustees
Martin Burkhart
W A Beck

STATE OF OREGON)
)ss
COUNTY OF JACKSON)

Personally appeared before me a Notary Public in and for said state and county C.S. Hatch, Martin Burkhart and W.A. Beck known to me to be the above named Trustees who executed the above instrument and acknowledged to me that they signed the same as their free and voluntary act and deed for the uses and purposes thereon mentioned the day and year above written.

My commission expires the 6th. day of ~~May~~ Feb. 1944.

Burwell O'Kelly
Notary Public

Note:-

All lot corners are marked with 8" wire spikes, set approximately 3" below surface of the ground.

163004

Filed for record this 1 day of July 1941, at 10 o'clock A M., and recorded in 6 Volume of Plats, Page 12 of records of Jackson County, Oregon.

D. B. Carter
County Recorder

SURVEYOR'S AFFIDAVIT

STATE OF OREGON)
)ss
COUNTY OF JACKSON)

I, C.Z. Boyden, being first duly sworn on oath say that I have correctly surveyed and marked with proper monuments the lands represented by the foregoing plat, that I set a 2"x 36" iron pipe 6" below the surface of the ground for the Initial Point as provided by law.

The following is a true description of said plat boundary:

Commencing at an iron pin at the quarter corner common to Sections 15 and 22, Township 36 South, Range 4 West, Willamette Meridian, thence East 147.5 feet, thence N 0°-38' W. 21.72 feet to a 2"x 36" iron pipe for the Initial Point and point of beginning; Thence N 0°-40' W 570.7 feet; Thence S 89°-20' W 140.63 feet; Thence North 74.96 feet; Thence East 267.5 feet; Thence South 642.59 feet; Thence S 89°-20' W 120.24 feet to the point of beginning.

C. Z. Boyden
C.Z. Boyden, Surveyor

Subscribed and sworn to before me this 12 day of May, 1941.

Eva N. Judd
Notary Public

My commission expires 10 day of January, 1942.

Examined and recommended for approval of County Court Paul D. Nyman
County Surveyor

All taxes paid in full to date June 27th 1944

Syd I Brown
County Sheriff

Examined and approved this 21 day of May 1941.

O. Myers
County Assessor

For order of County Commissioners approving this plat see Volume 28 Page 94 of Commissioners Journal of Proceedings.

D. B. Carter
County Clerk

51/12

H.R.B.